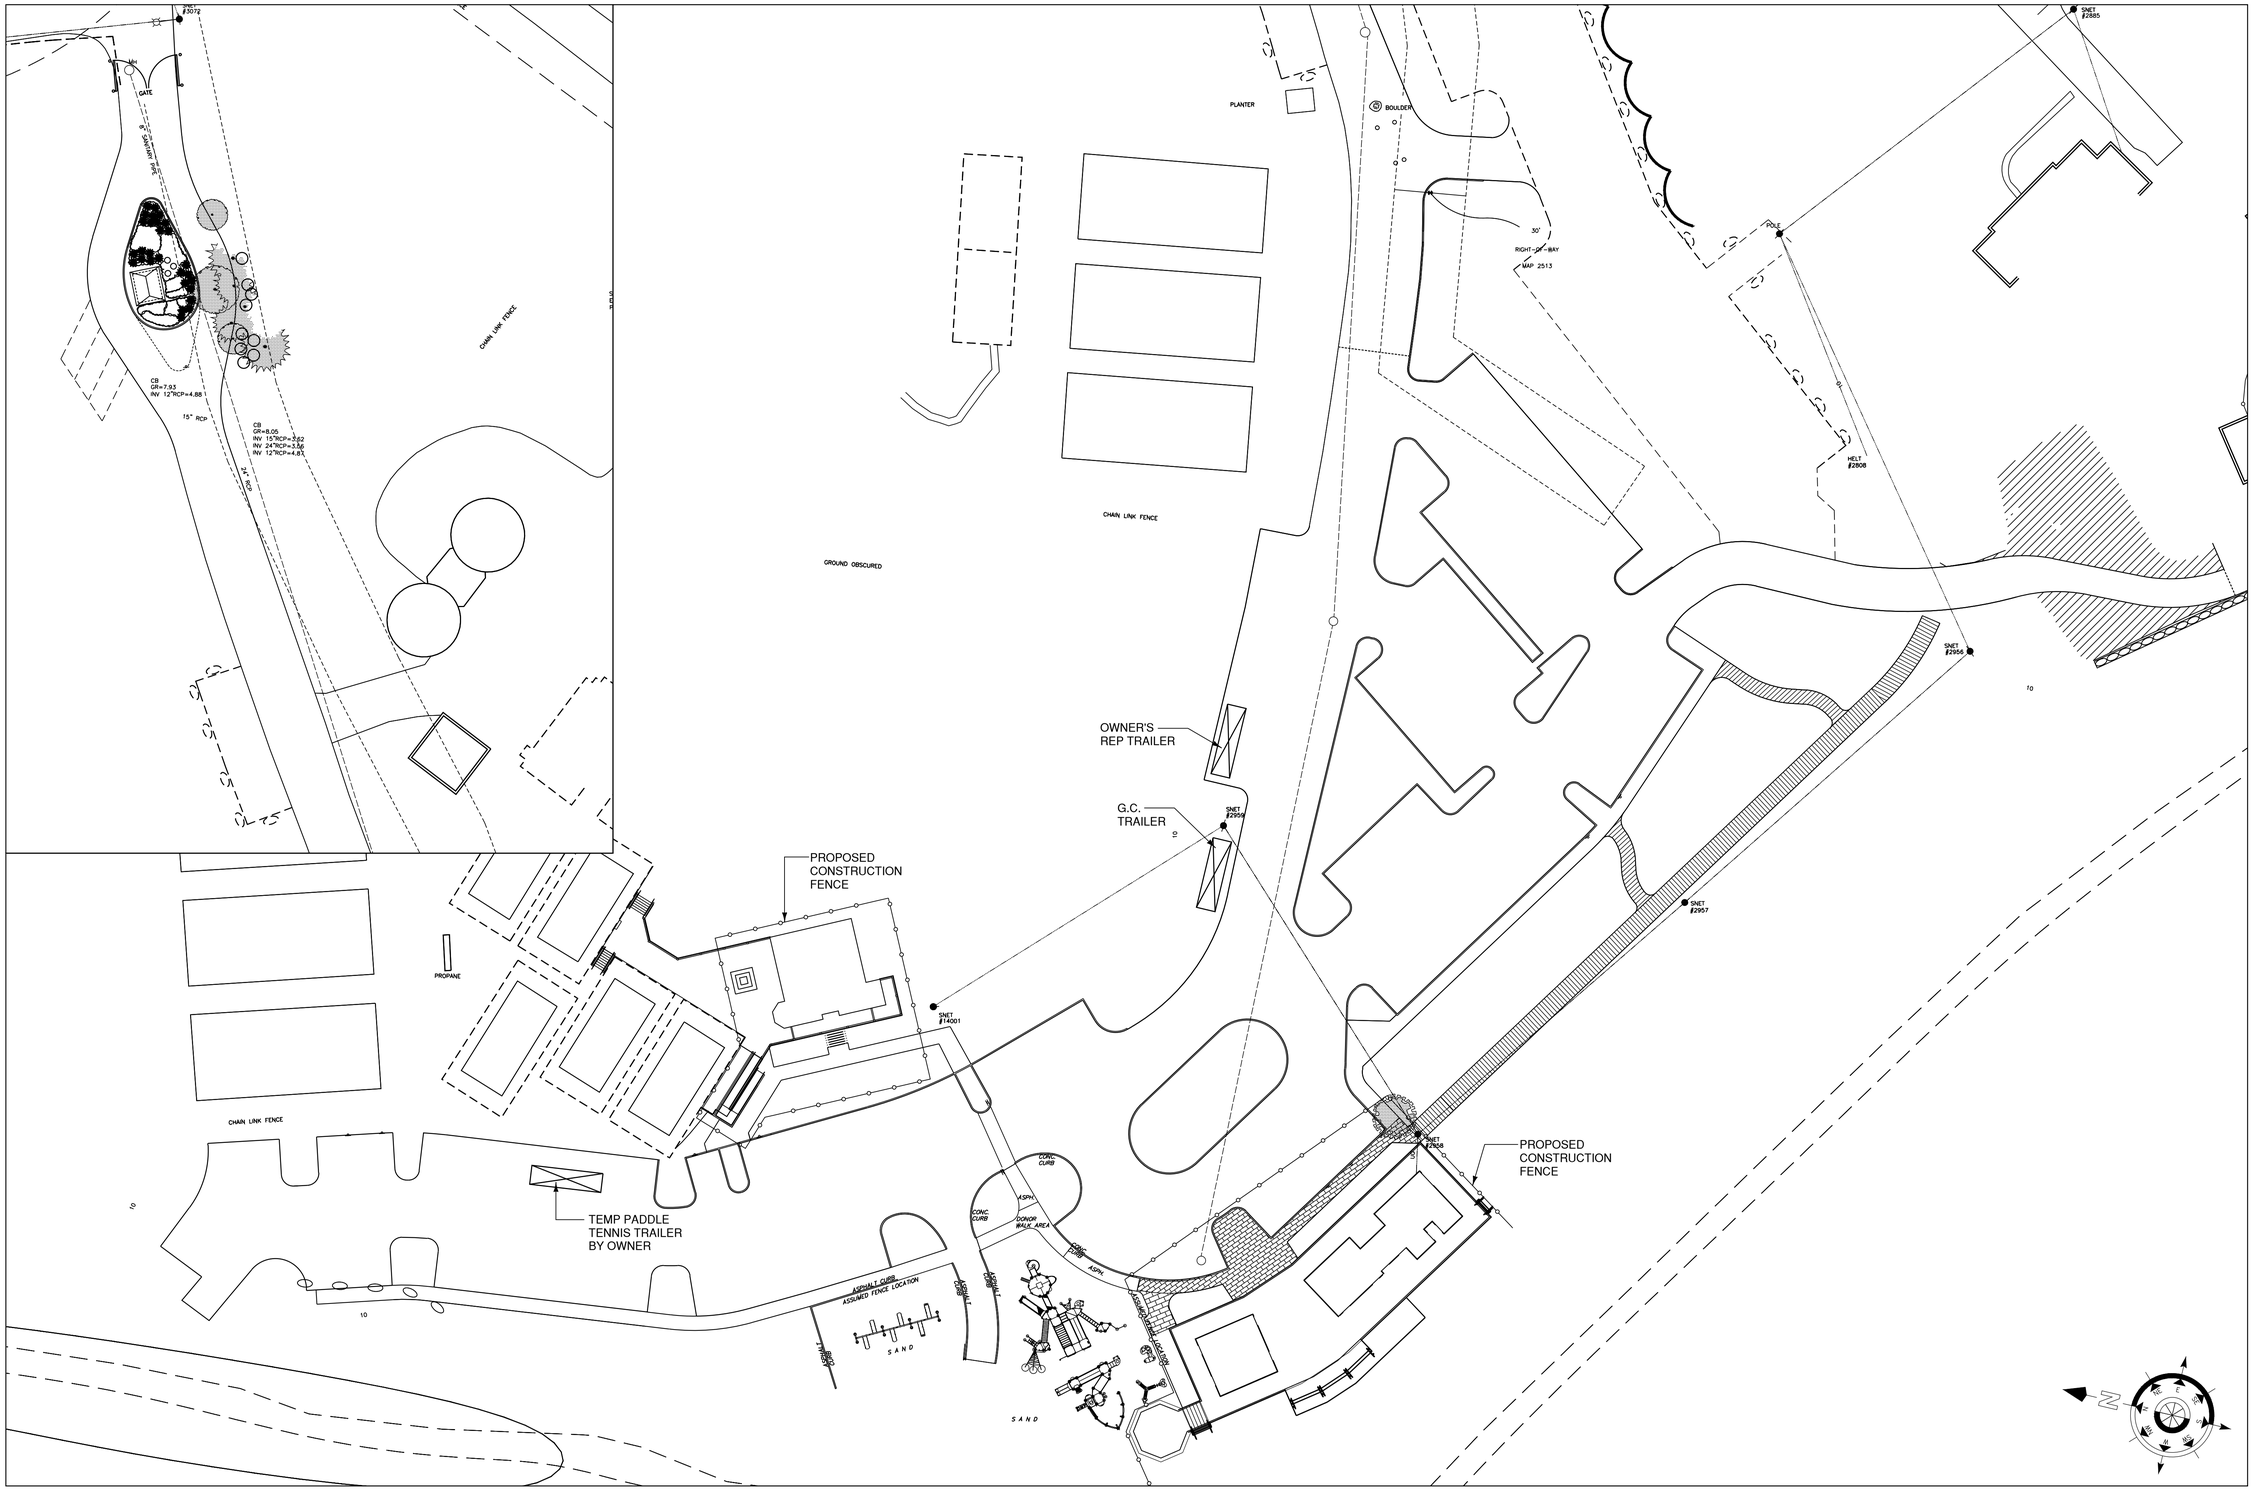

1 WEED BEACH SITE LOGISTICS

SCALE : 1" = 30'-0"

LEGEND:

NOTES:

No.	DATE	DESCRIPTION

REVISIONS

Wernert

WERNERT CONSTRUCTION MANAGEMENT
76 Valley Road Cos Cob, Connecticut 06807 USA

KEY PLAN:

Weed Beach
155 Near Water Lane
Darien, CT

Proposed
Site Logistics
Layout Plan

0 15 30 60 Feet
SCALE: 1" = 30'-0"

DRAWN BY:	MG	DATE:	10 August 2011
CHECKED BY:	-	REV. NO.:	-
APPROVED BY:	-	SHEET NO.:	
CAD REF. NO.:			SL-01