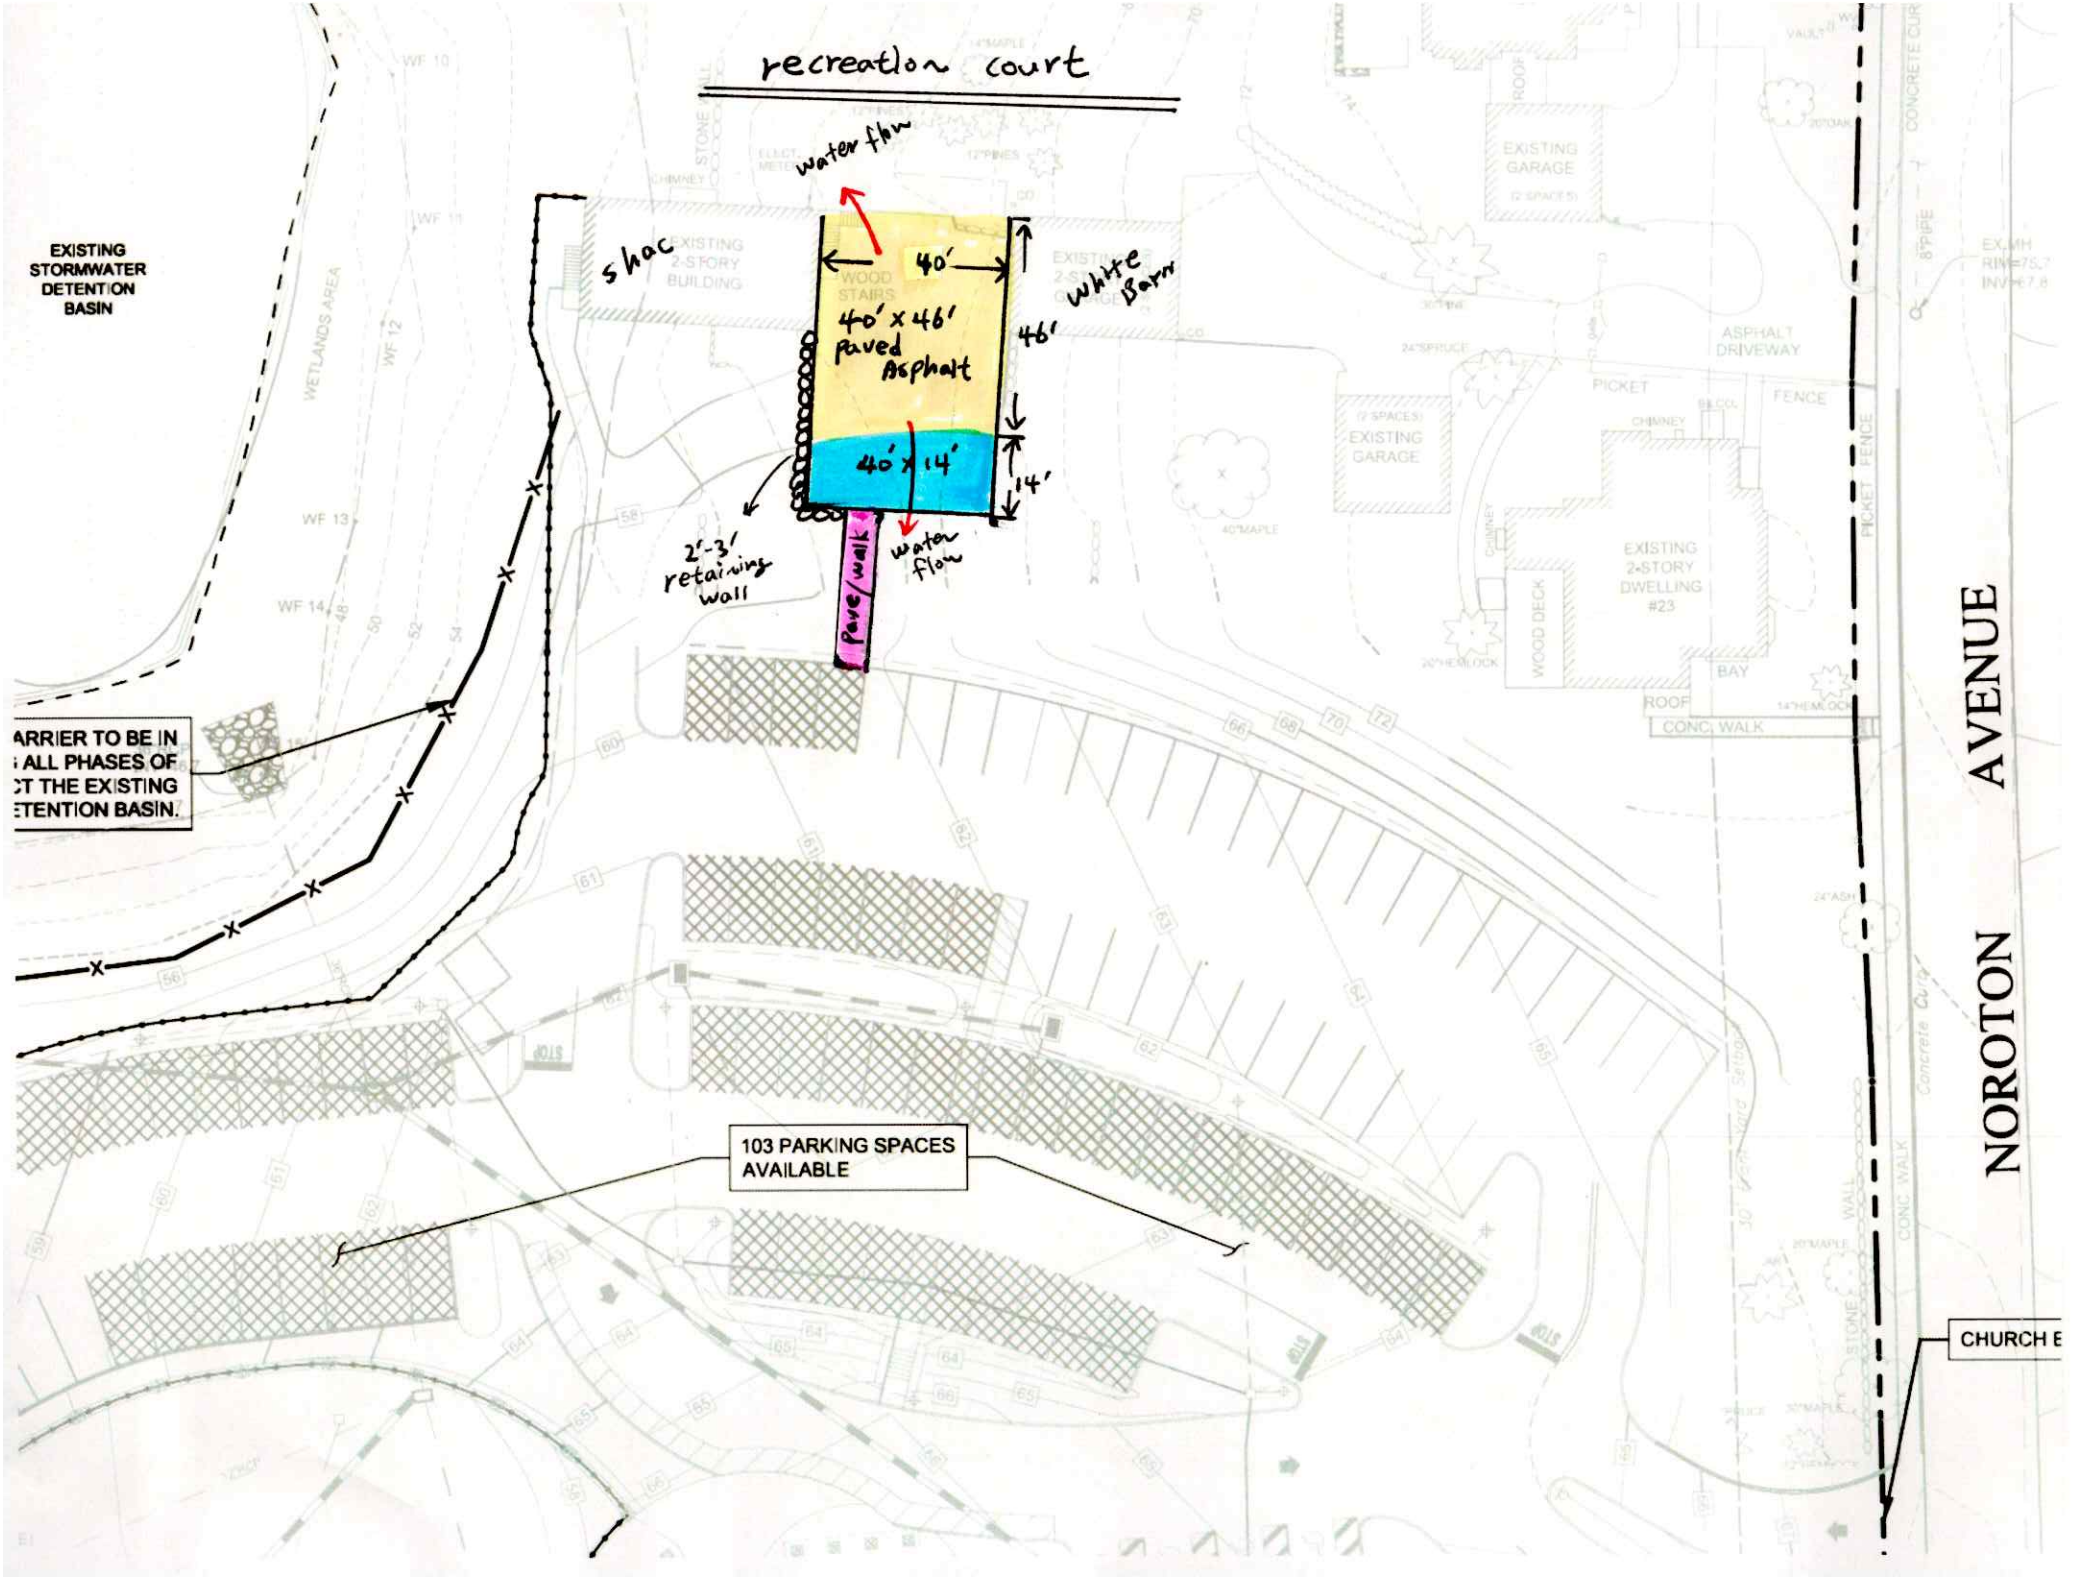
recreation court
water flow
shac
40'
40' x 46'
paved
Asphalt
46'
white Barn
40' x 14'
14'
2'-3'
retaining
wall
water
flow
Pave/walk
EXISTING
STORMWATER
DETENTION
BASIN
WETLANDS AREA
EXISTING
2-STORY
BUILDING
WOOD
STAIRS
EXISTING
GARAGE
ASPHALT
DRIVEWAY
PICKET
FENCE
EXISTING
2-STORY
DWELLING
#23
WOOD DECK
BAY
ROOF
CONC. WALK
ARRIER TO BE IN
ALL PHASES OF
CT THE EXISTING
ETENTION BASIN.
103 PARKING SPACES
AVAILABLE
NOROTON
AVENUE
CHURCH E

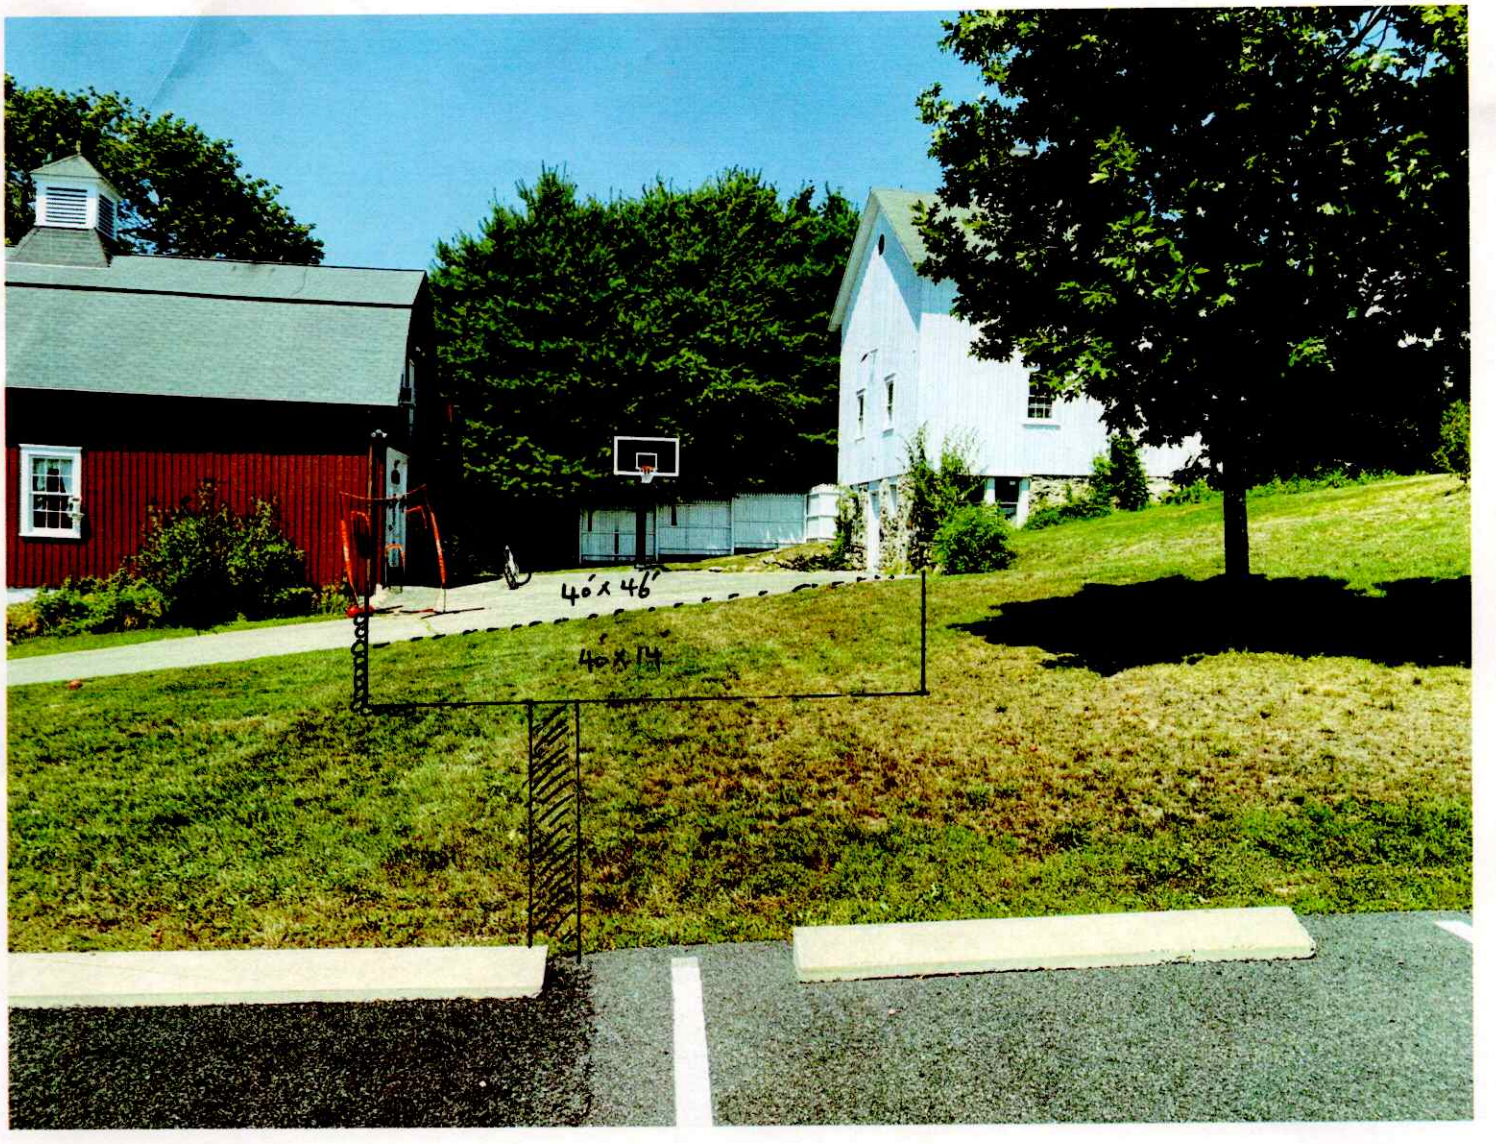
40' x 46'
40' x 14'