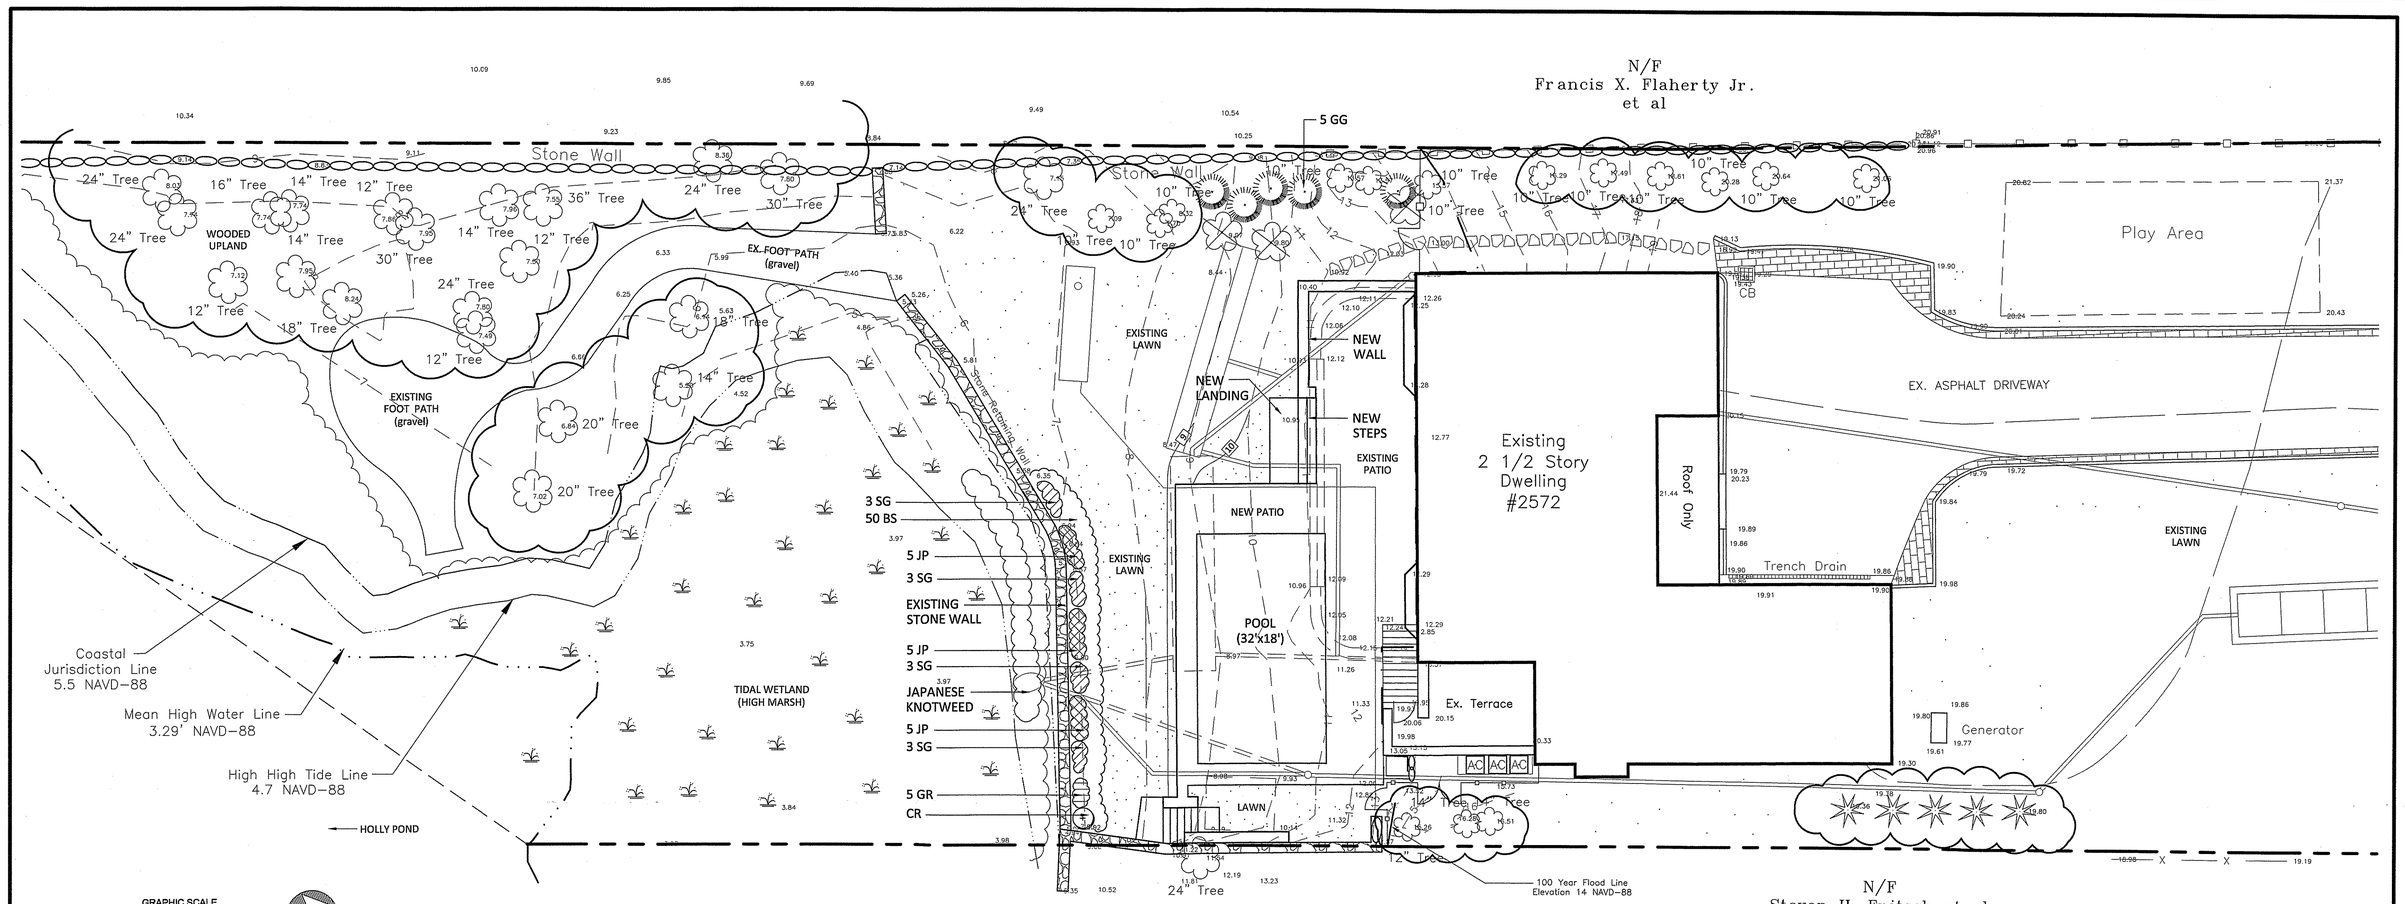

GRAPHIC SCALE
0' 5' 10' 20'

PROJECT NORTH

LEGEND

- PROPERTY LINE
- COASTAL JURISDICTION LINE
- MEAN HIGH WATER
- HIGH HIGH TIDE LINE
- 62 EXISTING CONTOUR
- 262 PROPOSED CONTOUR
- EX. EVERGREEN/DECIDUOUS TREE TO REMAIN (APPROX. LOCATION)
- NEW SHRUB
- NEW / EX. LAWN
- EXISTING TREE (TO BE REMOVED)
- TREE LINE TO REMAIN (APPROX.)

PLANT LIST

QTY	KEY	BOTANICAL NAME	COMMON NAME	SIZE	ROOT
1	CR	CLETHRA ALNIFOLIA 'COMPACTA'	DWARF SUMMERSWEET	2-3' HT.	CONT.
15	JP	EUTROCHIUM DUBIUM 'LITTLE JOE'	LITTLE JOE-PYE-WEED		1 GAL.
12	SG	PANICUM VIRGATUM 'HANSE HERMS'	HANSE HERMS SWITCHGRASS		1 GAL.
5	GR	SOLIDAGO SEMPERVIRENS	SEASIDE GOLDENROD		1 GAL.
50	BS	SCHIZACHYRIUM SCOPARIUM	LITTLE BLUESTEM		1 GAL.

NOTES:

1. CONTACT "CALL BEFORE YOU DIG" AT 1-800-922-4455 TO HAVE UNDERGROUND UTILITY LINES MARKED BY THEM PRIOR TO START OF ANY EXCAVATION WORK.
2. EXACT LOCATION OF PROPOSED PLANTINGS AND SPECIES TYPES MAY VARY FROM THIS PLAN BASED ON SITE PLAN REVISIONS AND/OR ACTUAL FIELD CONDITIONS.
3. SEED DISTURBED LAWN AREAS WITH "SMART SEED NORTHEAST MIX" BY PENNINGTON SEED INC. OR APPROVED EQUIVALENT SEED MIXTURE AT THE APPLICATIONS RATES AND METHODS RECOMMENDED BY THE MANUFACTURER. APPLY SOIL AMENDMENTS AND MAINTAIN AS RECOMMENDED BY THE MANUFACTURER.
4. SPRAY NEW PLANTINGS IMMEDIATELY AFTER INSTALLATION WITH A WHITE-TAILED DEER REPELLENT AND CONTINUE AS NEEDED TO MAINTAIN PLANTS FREE OF SIGNIFICANT DEER BROWSING.
5. PLANT SPECIES SUBSTITUTIONS MAY BE MADE WITH THE APPROVAL OF THE PROJECT LANDSCAPE ARCHITECT PRIOR TO PLANTING. SUBSTITUTED PLANTS SHALL BE AT AN EQUAL OR GREATER SIZE AS NOTED USING A SIMILAR TYPE PLANT.
6. PLANTING METHODS SHALL BE IN ACCORDANCE WITH THE "AMERICAN STANDARDS FOR NURSERY STOCK", LATEST EDITION, AS PUBLISHED BY THE AMERICAN NURSERY & LANDSCAPE ASSOCIATION.
7. THE CONTRACTOR SHALL VERIFY WITH THE PROJECT ENGINEER THAT THE NEW PLANTINGS DO NOT INTERFERE WITH EXISTING AND/OR PROPOSED UTILITIES, SIGHT LINES, AND/OR STRUCTURES.
8. THIS PLAN FOR PLANTING PURPOSES ONLY.
9. FINAL LOCATION OF POOL FENCE TO BE DETERMINE BY OTHERS.

JAPANESE KNOTWEED CONTROL:

1. CONTROL NONNATIVE INVASIVE JAPANESE KNOTWEED AS PER THE FOLLOWING OUTLINE AND MODIFIED AS NEEDED:

   STEP #1: HAND PULLED JAPANESE KNOTWEED PLANTS, INCLUDING ROOTS IF FEASIBLE, FROM THE SITE MONTHLY DURING THE GROWING SEASON FOR THE FIRST CONTROL YEAR.

   STEP #2: DURING THE SECOND CONTROL YEAR, CONTINUE TO CUT PLANTS MONTHLY FROM APRIL THROUGH JUNE. IN AUGUST, SEPTEMBER AND OCTOBER, TREAT NEW GROWTH WITH AN APPROPRIATE HERBICIDE MONTHLY AT THE RATES AND METHODS RECOMMENDED BY THE MANUFACTURER (OR CONTINUE TO HAND CUT MONTHLY DOWN TO GRADE). IF HERBICIDE IS USED, DO NOT APPLY SO HEAVILY THAT HERBICIDE WILL DRIP OFF LEAVES. GREAT CARE SHALL BE TAKEN TO PREVENT SPRAYING OF HERBICIDE ON NATIVE DESIRABLE VEGETATION.

2. JAPANESE KNOTWEED PLANT MATERIALS SHALL BE DISPOSED OF APPROPRIATELY AND COMPLY WITH THE 2004 DEEP / UCONN "GUIDELINES FOR DISPOSAL OF TERRESTRIAL INVASIVE PLANTS." ALL CUTTINGS SHALL BE COLLECTED AND PLACED ONSITE ON A PLASTIC TARP (OR ON AN ASPHALT PAVEMENT AREA) AND SUN DRIED UNTIL DEAD. AVOID CUTTINGS FROM BEING IN CONTACT WITH ANY SOIL. DEAD PLANTS SHALL BE BAGGED AND DEPOSITED AT AN INCINERATOR WASTE FACILITY (NOT A COMPOSTING FACILITY).

RECEIVED
SEP 28 2020
TOWN OF DARIEN
PLANNING & ZONING

REVISIONS:			DRAWING TITLE:
			WETLAND BUFFER PLANTING PLAN
			PROJECT:
			2572 BOSTON POST ROAD DARIEN, CONNECTICUT
1	9.17.20	REV. PER P&Z STAFF COMMENTS	

ENVIRONMENTAL LAND SOLUTIONS, LLC
Landscape Architecture and Environmental Planning
8 KNIGHT STREET, SUITE 203
NORWALK, CONNECTICUT 06851
Tel: (203) 855-7879 Fax: (203) 855-7836
info@elsllc.net www.elsllc.net

SEAL:

DATE: 8.11.20
SCALE: 1"=10'
DRAWING NO.: LP.1