Plant List – Trees

Sym	Qty	Latin Name	Common Name	Size	Root	Comments
Trees						
AJ	1	Acer palmatum 'Bloodgood'	Bloodgood Japanese Maple	2.5-3" cal.	B&B	Full
IO	5	Ilex opaca	American Holly	8-10' ht.	B&B	Full
CB	3	Carpinus betulus 'fastigiata'	Upright European Hornbeam	2.5-3" cal.	B&B	Full
MG	1	Magnolia x soulangeana	Saucer Magnolia	8-10' ht.	B&B	Full
PA	4	Picea abies	Norway Spruce	12-14' ht.	B&B	Full
PY	14	Prunus x yedoensis	Yoshino Cherry	2-2.5" cal.	B&B	Full
QB	2	Quercus bicolor	Swamp White Oak	2.5-3" cal.	B&B	Full
SP	1	Stewartia pseudocamelia	Japanese Stewartia	7-8' ht.	B&B	Full
TP	10	Thuja plicata var. tomentosum 'Green Giant'	Green Giant Arborvitae	10-12' ht.	B&B	Full

Tree Removals and Additions

Number of trees to be removed: 11

Number of new trees proposed: 41

Plant List – Wetland Buffer Planting

	Qty	Latin Name	Common Name	Size	Root	Comments
Trees						
	3	Amelanchier canadensis	Serviceberry	8-10' ht.	B&B	Clump form
Shrubs						
	13	clethra alnifolia	Summersweet	18-24" ht.	Cont.	Full
	3	Hamamelis vernalis	Witch Hazel	3-4' ht.	B&B	Full
	12	ilex glabra 'Shamrock'	Shamrock Inkberry	18-24" ht.	Cont.	Full
	8	Ilex verticilata 'Winter Red'	Winter Red Winterberry	3-4' ht.	B&B	Full
	16	Rhus aromatica	Gro-low sumac	3 gal.	Cont.	Full
	3	Viburnum dentatum	Arrowood Viburnum	3-4' ht.	B&B	Full
Perennials, Grasses, and Groundcovers						
	28	aster novae angliae 'Purple Dome'	Purple Dome New England Aster	1 gal.	Cont.	Full
	36	Echinacea purpurea	Coneflower	1 gal.	Cont.	Full
	22	eupatorium maculatum	Joe Pye Weed	1 gal.	Cont.	Full
	36	Iris versicolor	Blue Flag Iris	1 gal.	Cont.	Full
	54	Osmunda cinnamomea	Cinnamon Fern	1 gal.	Cont.	Full
	52	Schizachyrium scoparium 'Smoke Signal'	Smoke Signal Little Bluestem	2 gal.	Cont.	Full
	48	Tiarella cordifolia 'Running Tapestry'	Running Tapestry Foamflower	1 gal.	Cont.	Full
Total:	334	Plants				

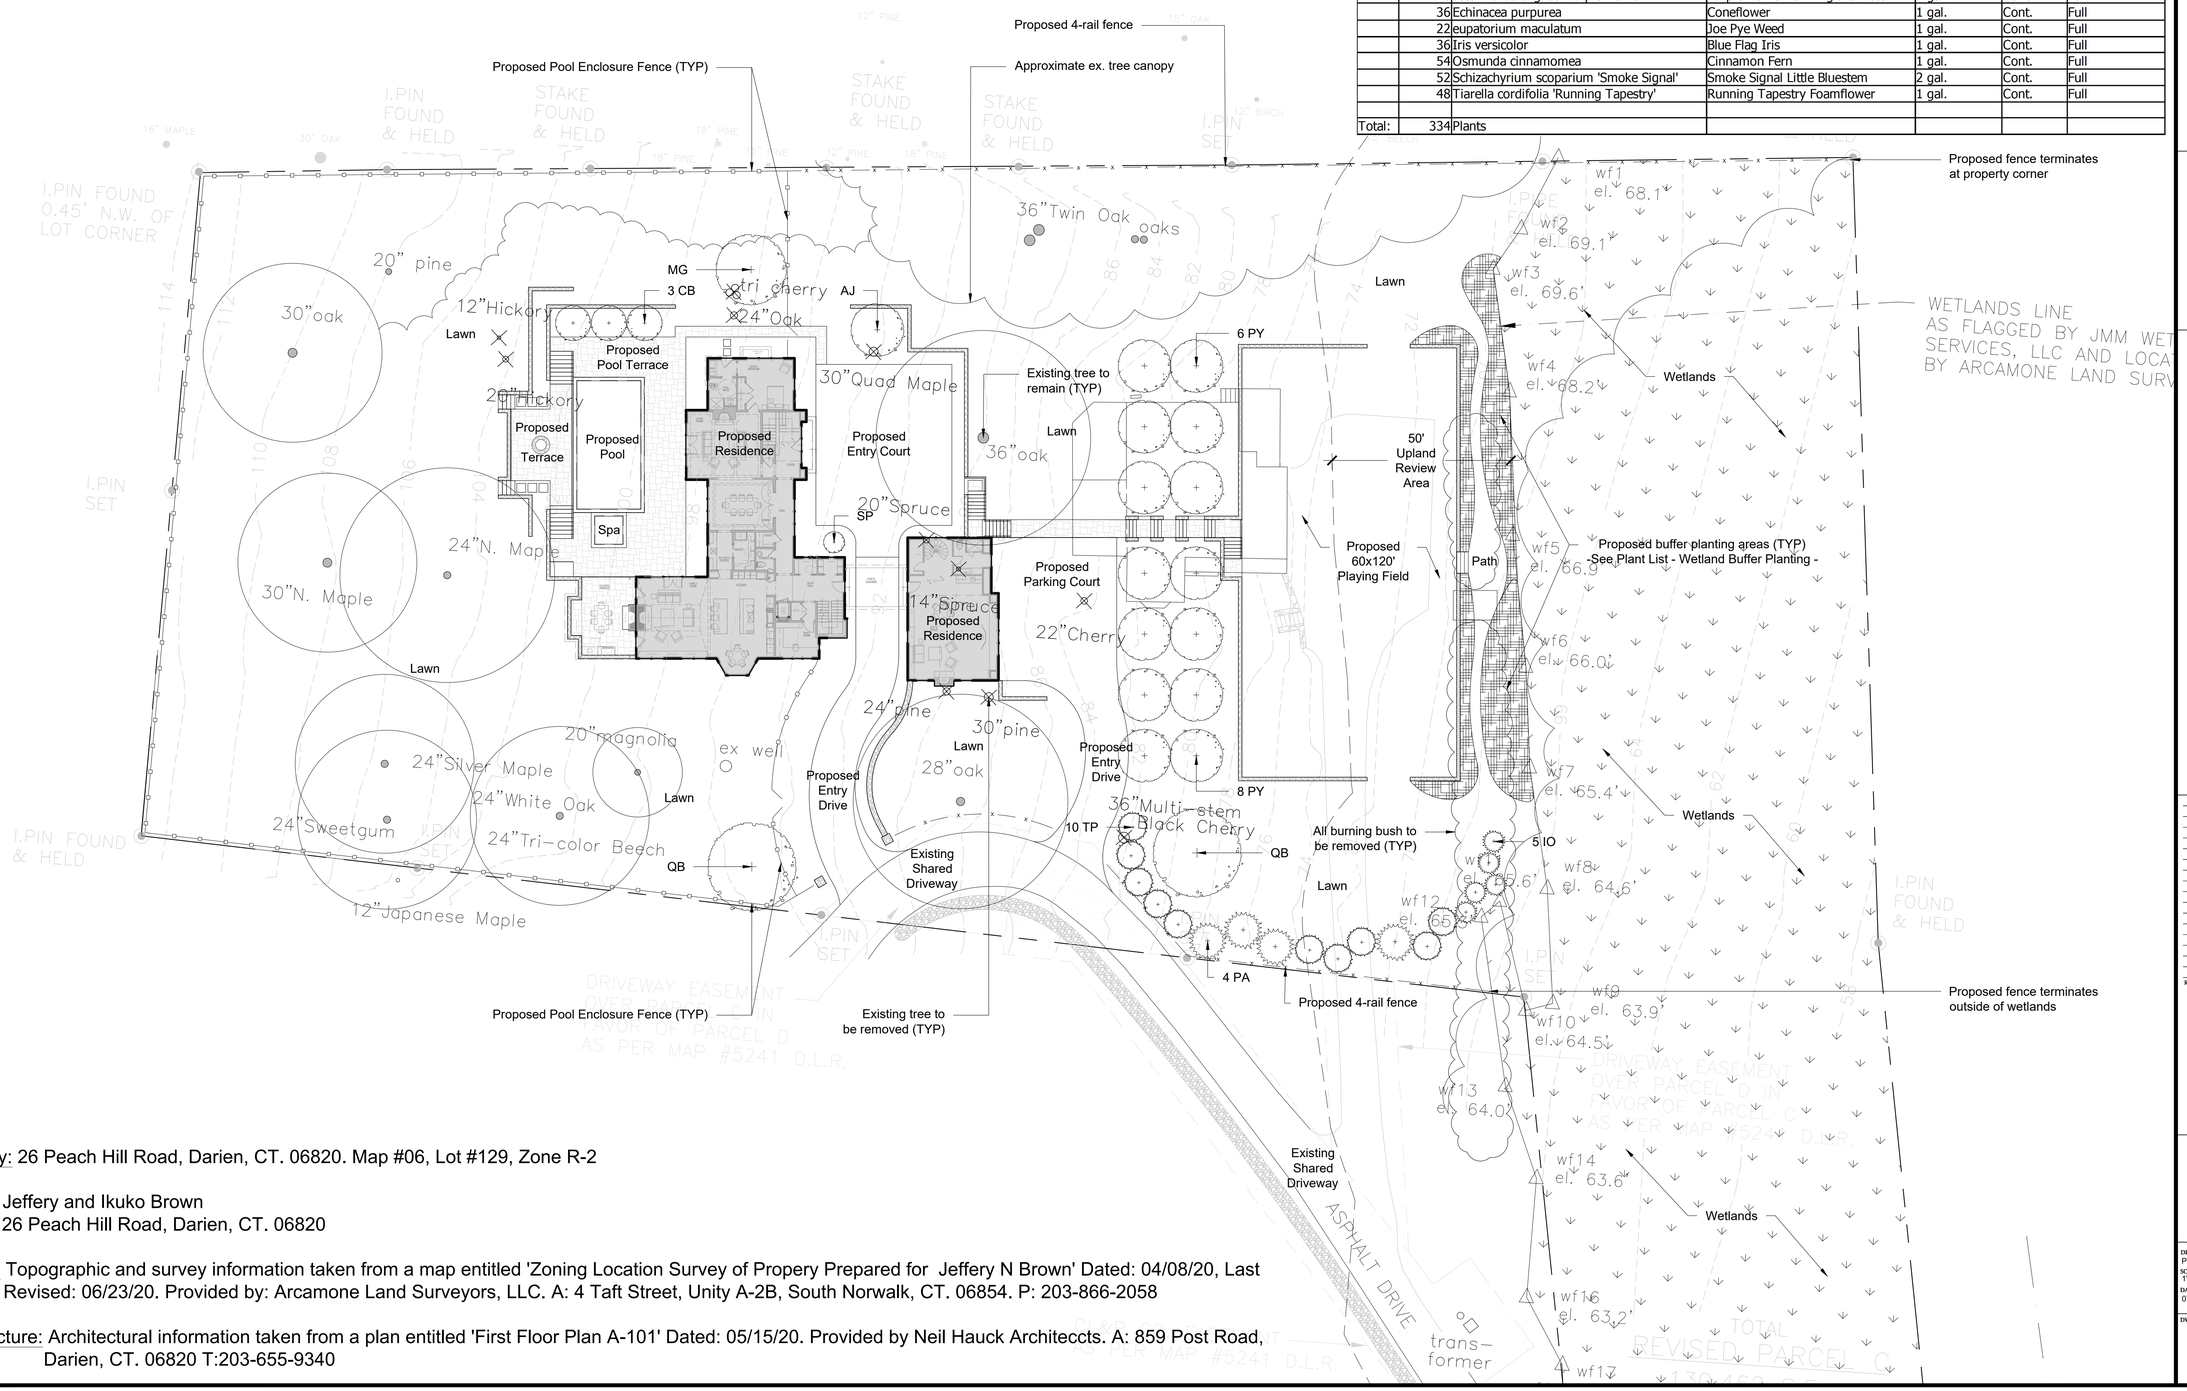

Notes:

Property: 26 Peach Hill Road, Darien, CT. 06820. Map #06, Lot #129, Zone R-2

Owner: Jeffery and Ikuko Brown
26 Peach Hill Road, Darien, CT. 06820

Survey: Topographic and survey information taken from a map entitled 'Zoning Location Survey of Propery Prepared for Jeffery N Brown' Dated: 04/08/20, Last Revised: 06/23/20. Provided by: Arcamone Land Surveyors, LLC. A: 4 Taft Street, Unity A-2B, South Norwalk, CT. 06854. P: 203-866-2058

Architecture: Architectural information taken from a plan entitled 'First Floor Plan A-101' Dated: 05/15/20. Provided by Neil Hauck Architeccts. A: 859 Post Road, Darien, CT. 06820 T:203-655-9340

ECKERSON DESIGN ASSOCIATES
LANDSCAPE ARCHITECTURE
21 Ann Street Unit AC1
South Norwalk, CT 06854
office: 203.212.3679
www.eckersondesignassociates.com

STATE OF CONNECTICUT BRIAN ECKERSON LICENSED LANDSCAPE ARCHITECT No. 1247

Brown Residence
26 Peach Hill Road
Darien, CT

REV.	DESCRIPTION	DATE

0 10 20 40

PLANTING PLAN

DRAWN BY PMP
CHECKED BY BE
SCALE 1"=20'
DATE 07.28.20
DWG NO. LP-1.0