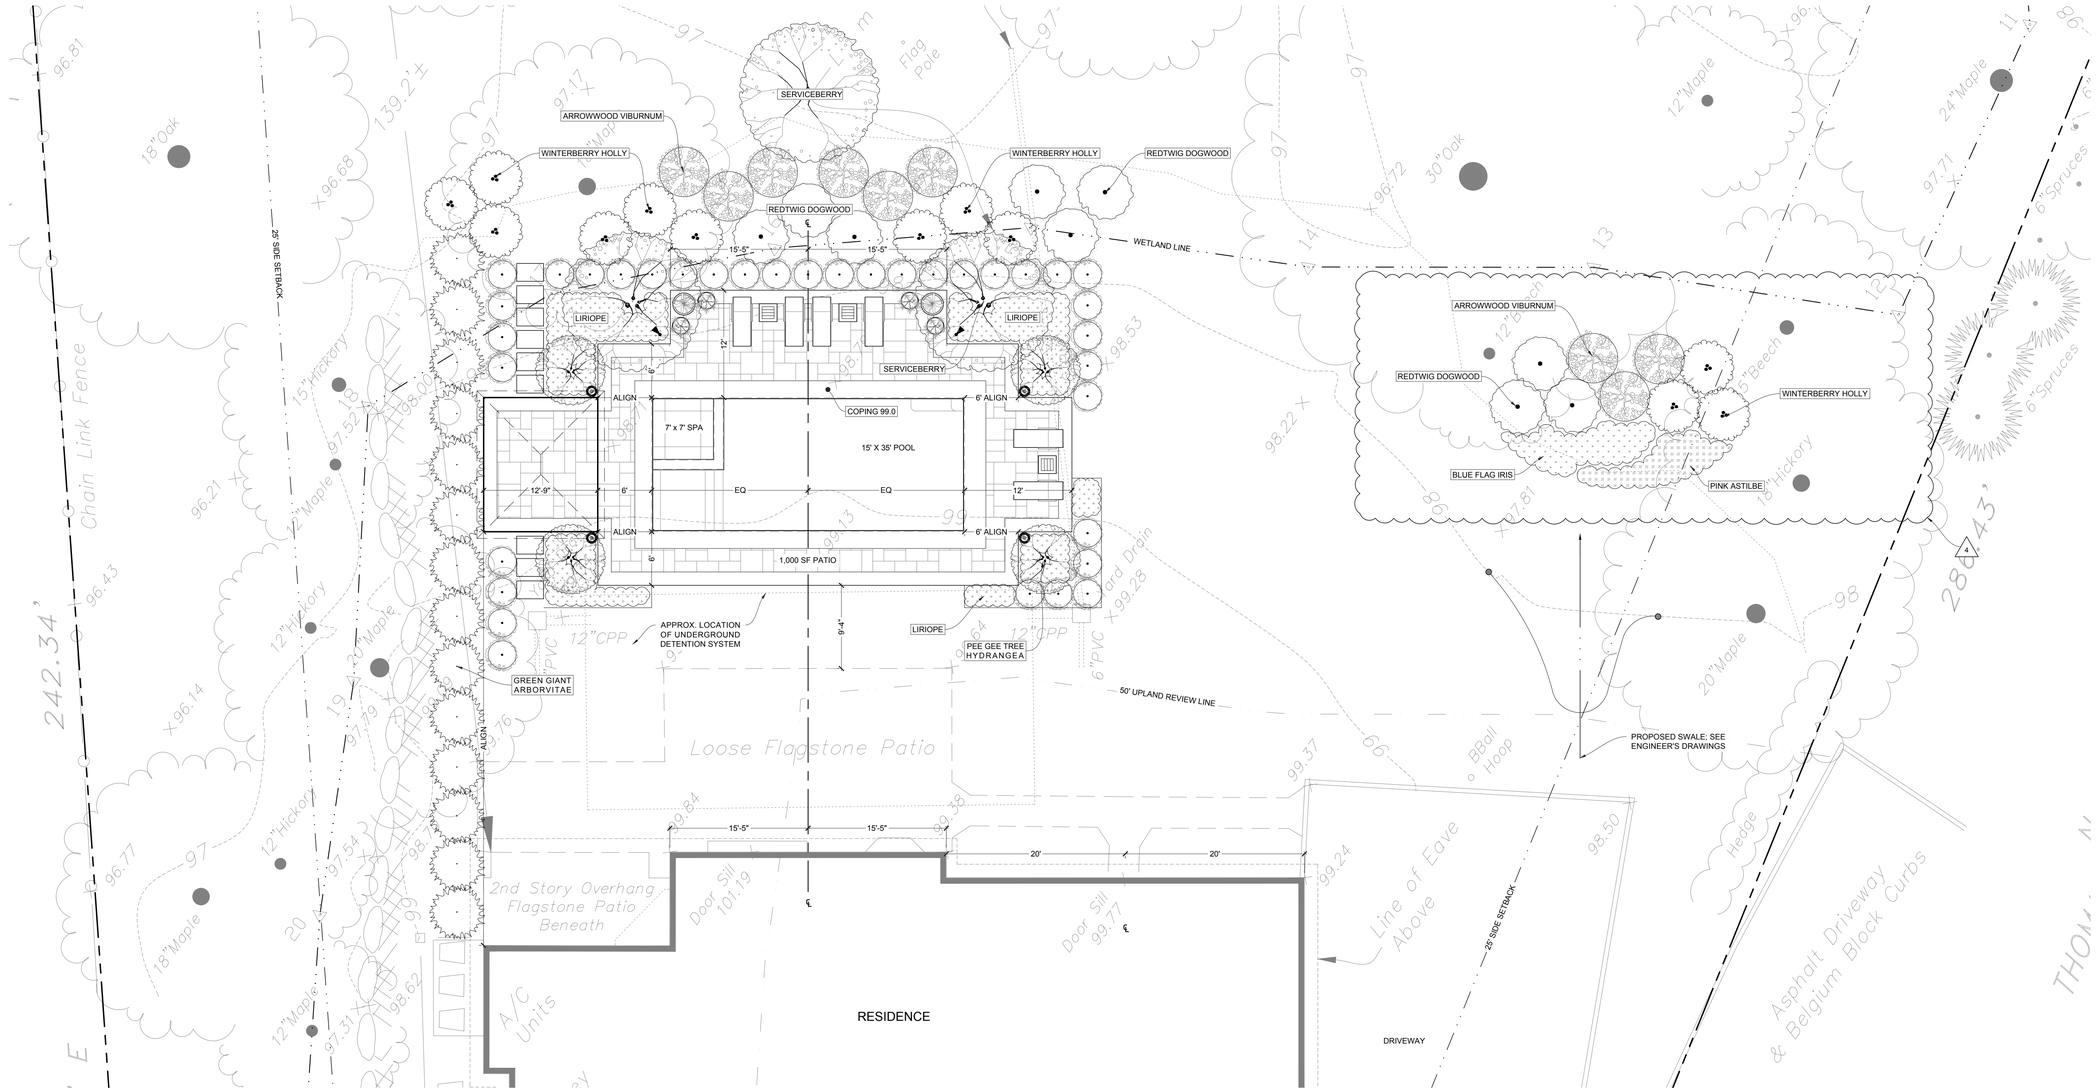

1 DESIGN CONCEPT DRAWING
SCALE: 1/8" = 1' - 0"

SERVICEBERRY: SPRING

DOGWOOD: RED TWIG, SPRING

DOGWOOD: RED TWIG, WINTER

HOLLY: AFTERGLOW, WINTER

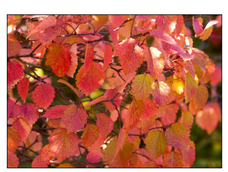
VIBURNUM: ARROWWOOD, FALL

IRIS: BLUE FLAG

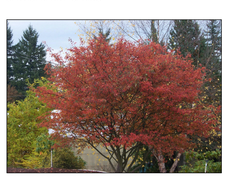
SERVICEBERRY: FALL

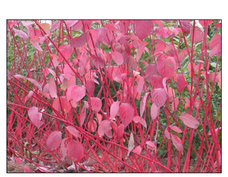
DOGWOOD: RED TWIG, FALL

HOLLY: AFTERGLOW, SUMMER

VIBURNUM: ARROWWOOD, SPRING

ASTILBE: VISIONS PINK

MITIGATION PLANTING IMAGES

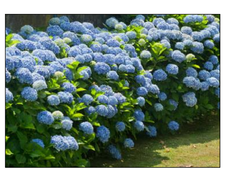
HYDRANGEA: NIKKO BLUE

HYDRANGEA: PEE GEE TREE

ARBORVITAE: GREEN GIANT

LIRIOPE: BIG BLUE

101 NOROTON AVE.
DARIEN, CT 06820
(203) 655-0766

Seal:

If professional Seal is not in a contrasting color, this sheet is a copy.

Project:

ANDERSON RESIDENCE

19 HOLLY LN.
DARIEN, CT

The drawings, notes, & specifications contained herein are instruments of professional service, protected under copyright law, & the exclusive property of Wagner Pools. Authorized project representatives are granted a non-exclusive right to use these materials expressly for the purposes of this project.

Title:

DESIGN CONCEPT DRAWING

NO.	Revisions or Type of Drawing Submittal	Date:
1	SW: provided as Design Concept drawing	01-15-2021
2	SW: provided as Design Development drawing	01-26-2021
3	SW: provided as Master Plan & Bid Drawing	01-26-2021
4	SW: added mitigation planting area for driveway runoff	03-19-2021
5		
6		
7		
8		
9		

Date: January 15, 2021
Drawn By: SW
Scale: 1/8" = 1' - 0"
North: N
Sheet: LA-1