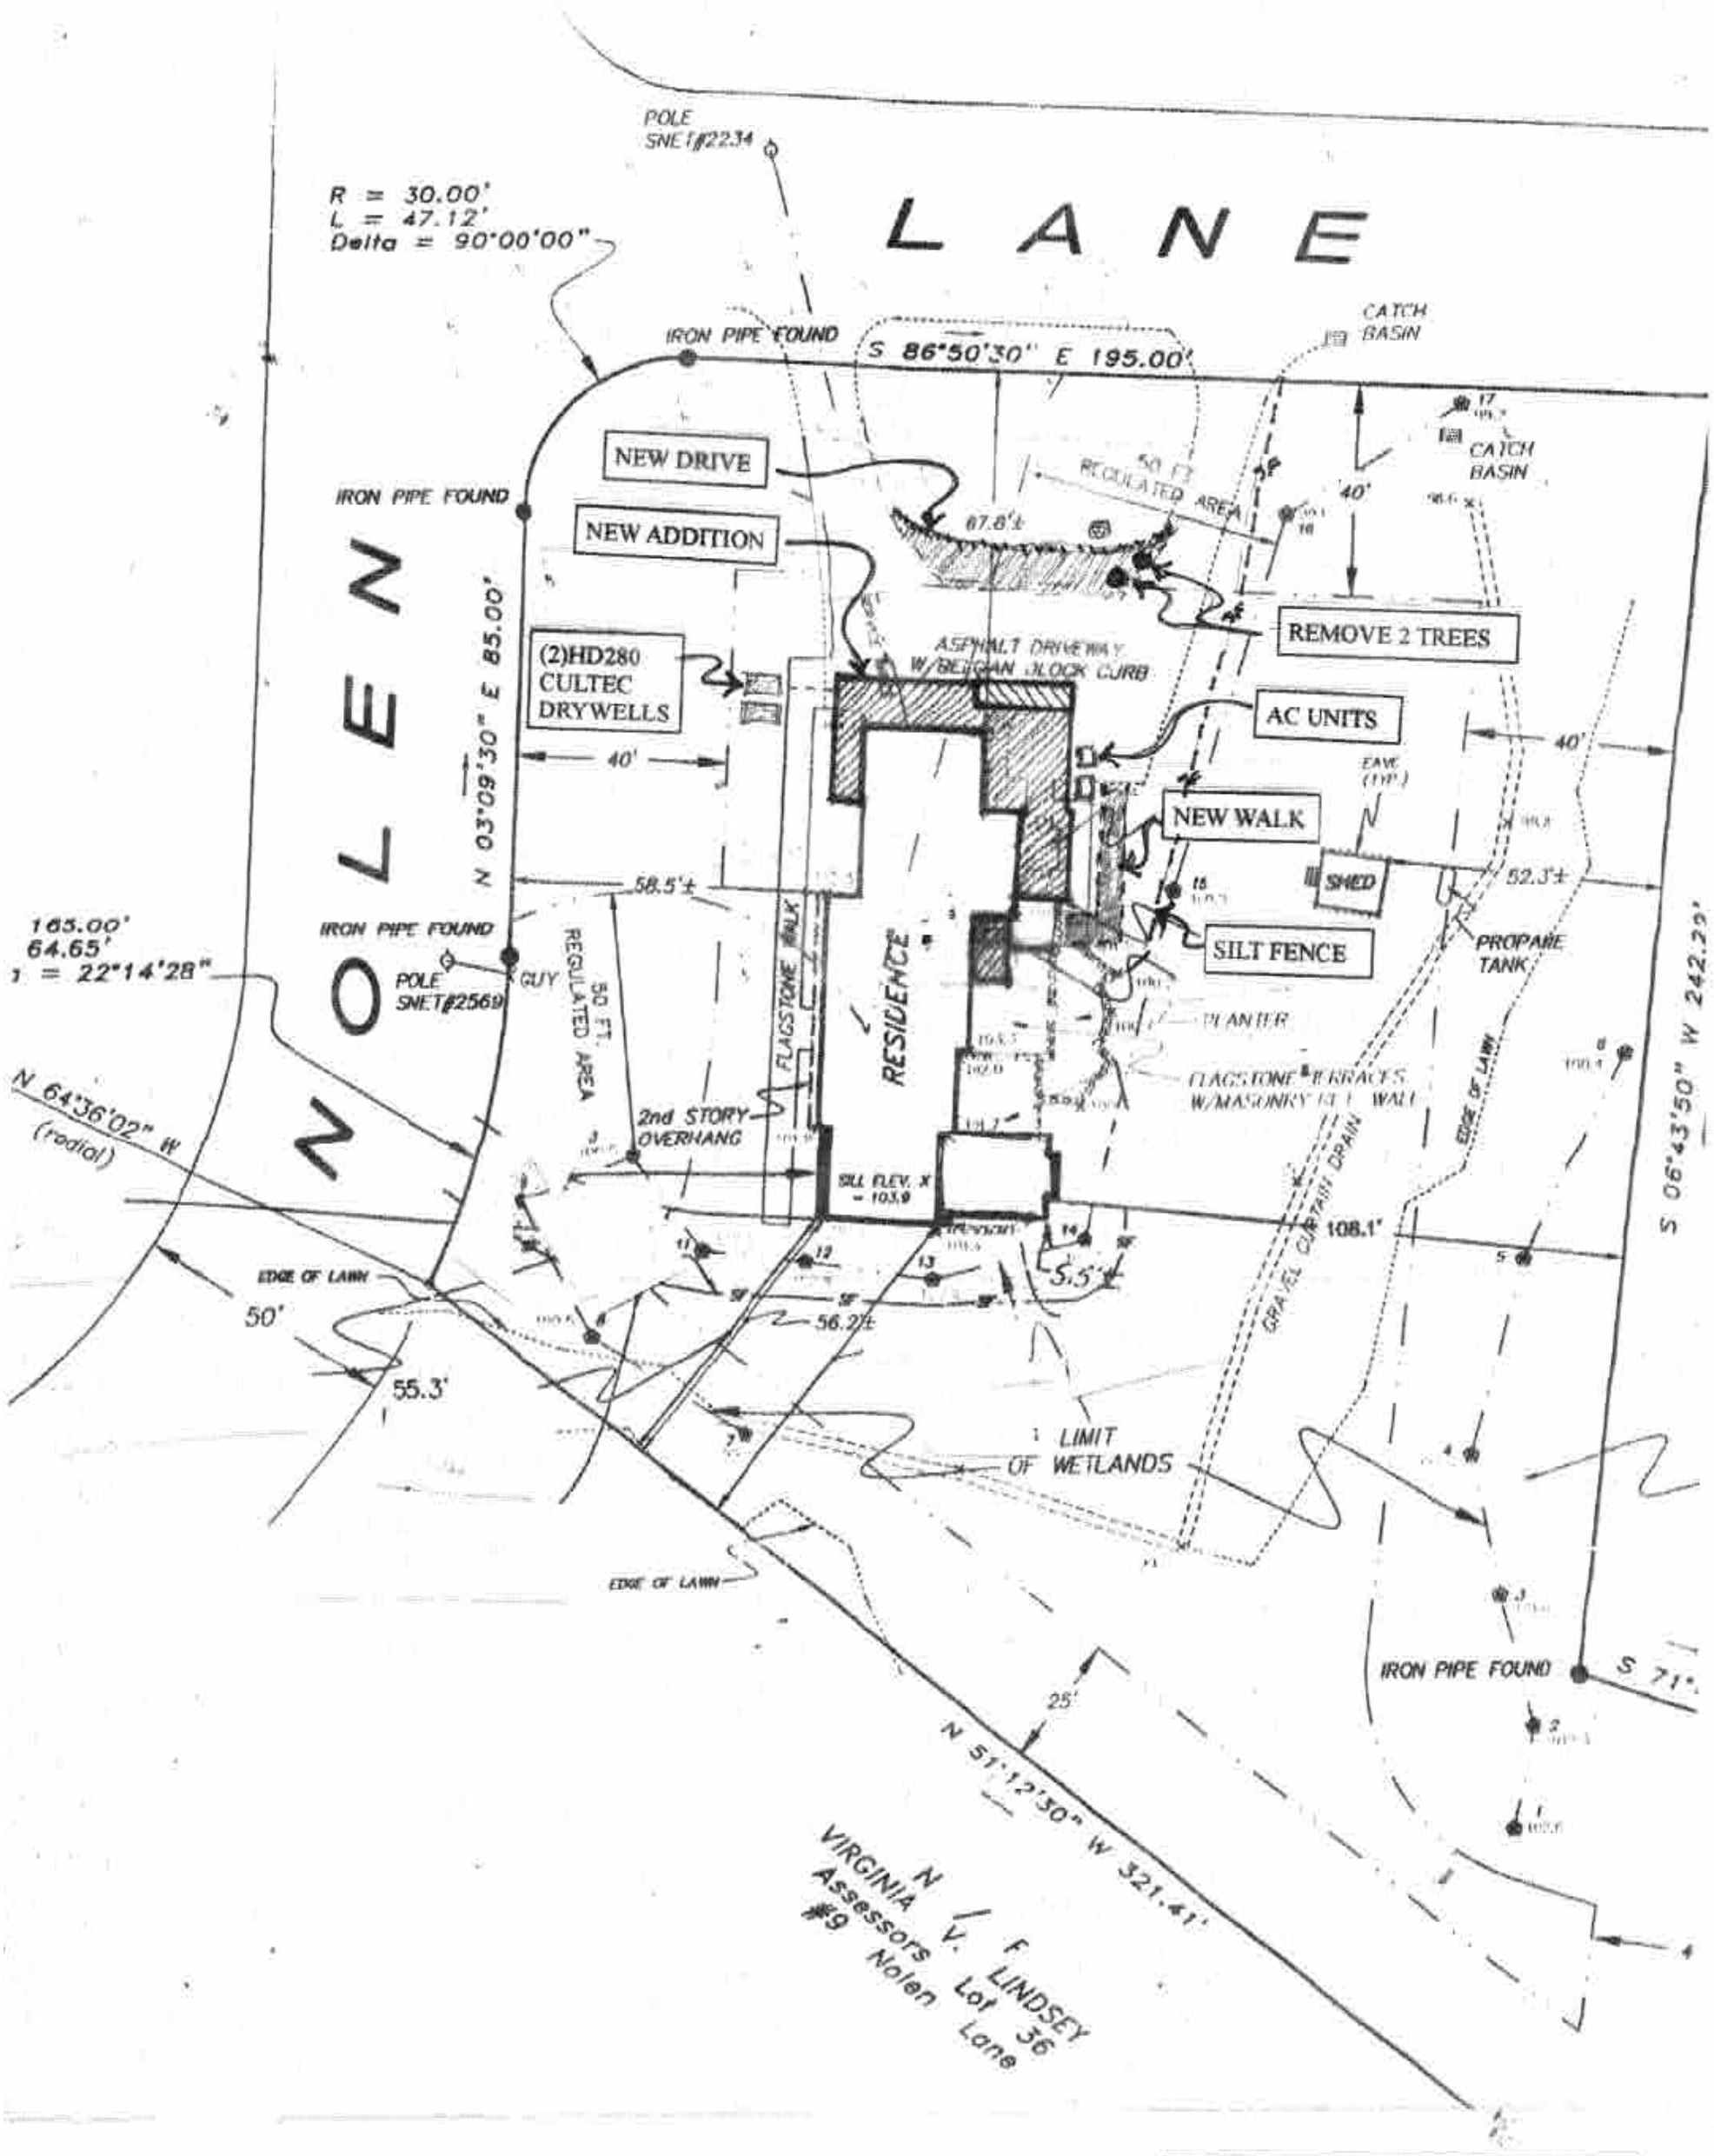

PROPOSED SITE PLAN

SCALE: 1"=30'-0"

NOTES:

1. APPROXIMATELY 685 SQUARE FEET OF NEW IMPERVIOUS SURFACES
2. PLAN DRAWN OVER SURVEY PROVIDED BY WILLIAM SEYMOUR & ASSOCIATES DATED: APRIL 15, 2003

MATTHEW R. DOUGHERTY
ARCHITECT, LLC
27 PINE STREET · SUITE 300, NEW CANAAN CT 06840
203 296 4669

MARREN RESIDENCE
7 NOLEN LANE · DARIEN CT 06820

project #	date
21249	03-29-2021
drawing title: PROPOSED SITE PLAN	drawing #: SY101

COPYRIGHT © 2021 MATTHEW R. DOUGHERTY ARCHITECT, LLC