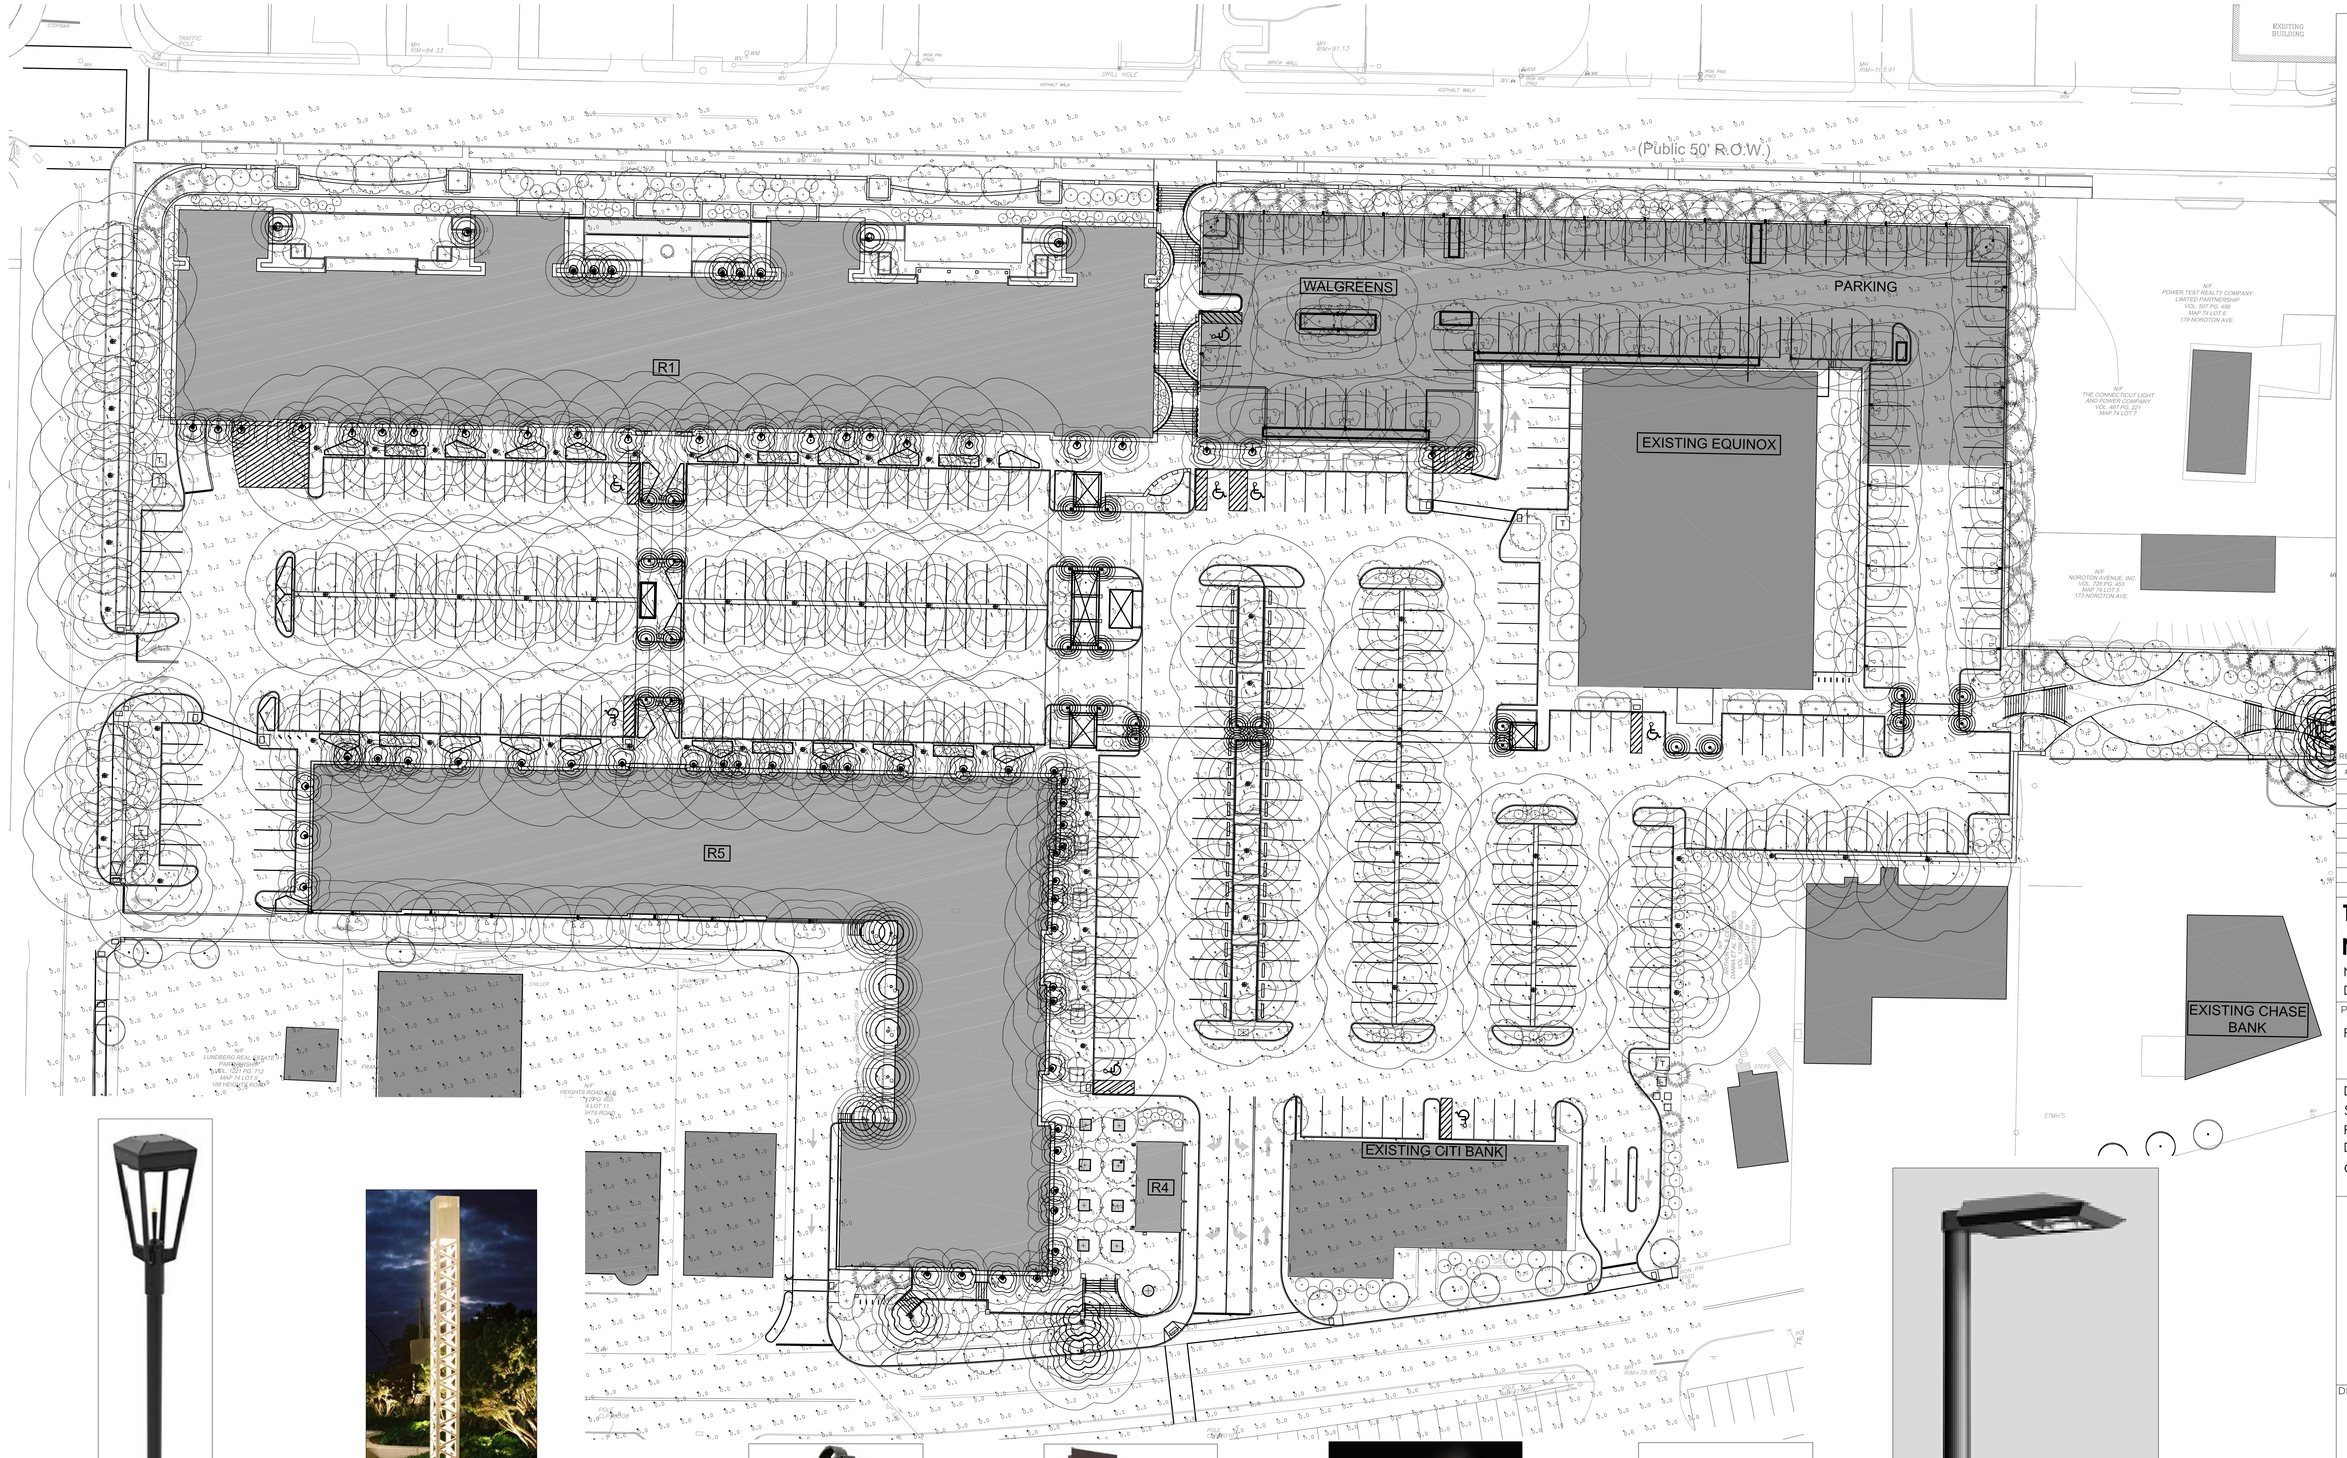

A LANDSCAPE FORMS - ASHBERY PEDESTRIAN
12'-0" MOUNTING HEIGHT

B TECHNILUM TREILLE - LIGHT COLUMN BOLLARD
48" MOUNTING HEIGHT

C MODERNFORMS - BALTHUS SCONCE
6'-0" MOUNTING HEIGHT

D MODERNFORMS - SUSPENSE SCONCE
6'-0" MOUNTING HEIGHT

H INTENSE - ILLUMINATED HANDRAIL
3'-0" MOUNTING HEIGHT

J LANDSCAPE FORMS - ASHBERY POST-TOP

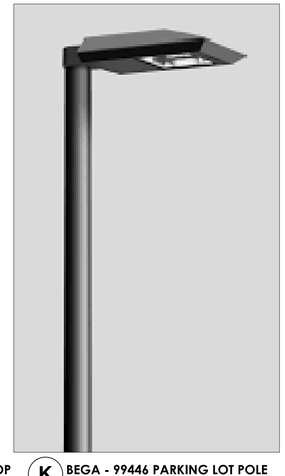

K BEGA - 99446 PARKING LOT POLE
12'-0" MOUNTING HEIGHT

christian rae studio, llc
365 CENTER ROAD EASTON, CT 06612
T: 203.220.9575
www.christianraestudio.com

REVISIONS

#	DATE	REVISION DESCRIPTION	BY:

THE COMMONS AT NOROTON HEIGHTS

NOROTON AVE / HEIGHTS ROAD
DARIEN, CT

PHASE
PHOTOMETRIC PLAN

DATE: 4.7.17
SCALE: NTS
PROJECT #0914
DRAWN BY: REC
CHECKED BY: CLC

DRAWING TITLE
PHOTOMETRY

DRAWING NO.
E-1

© 2012 CHRISTIAN RAE STUDIO LLC
These drawings, concepts, designs and ideas are the property of CHRISTIAN RAE STUDIO LLC. They may not be copied, reproduced, disclosed to others, or used in connection with any work other than the specified project for which they were prepared. In whole or in part, without prior written consent of CHRISTIAN RAE STUDIO LLC