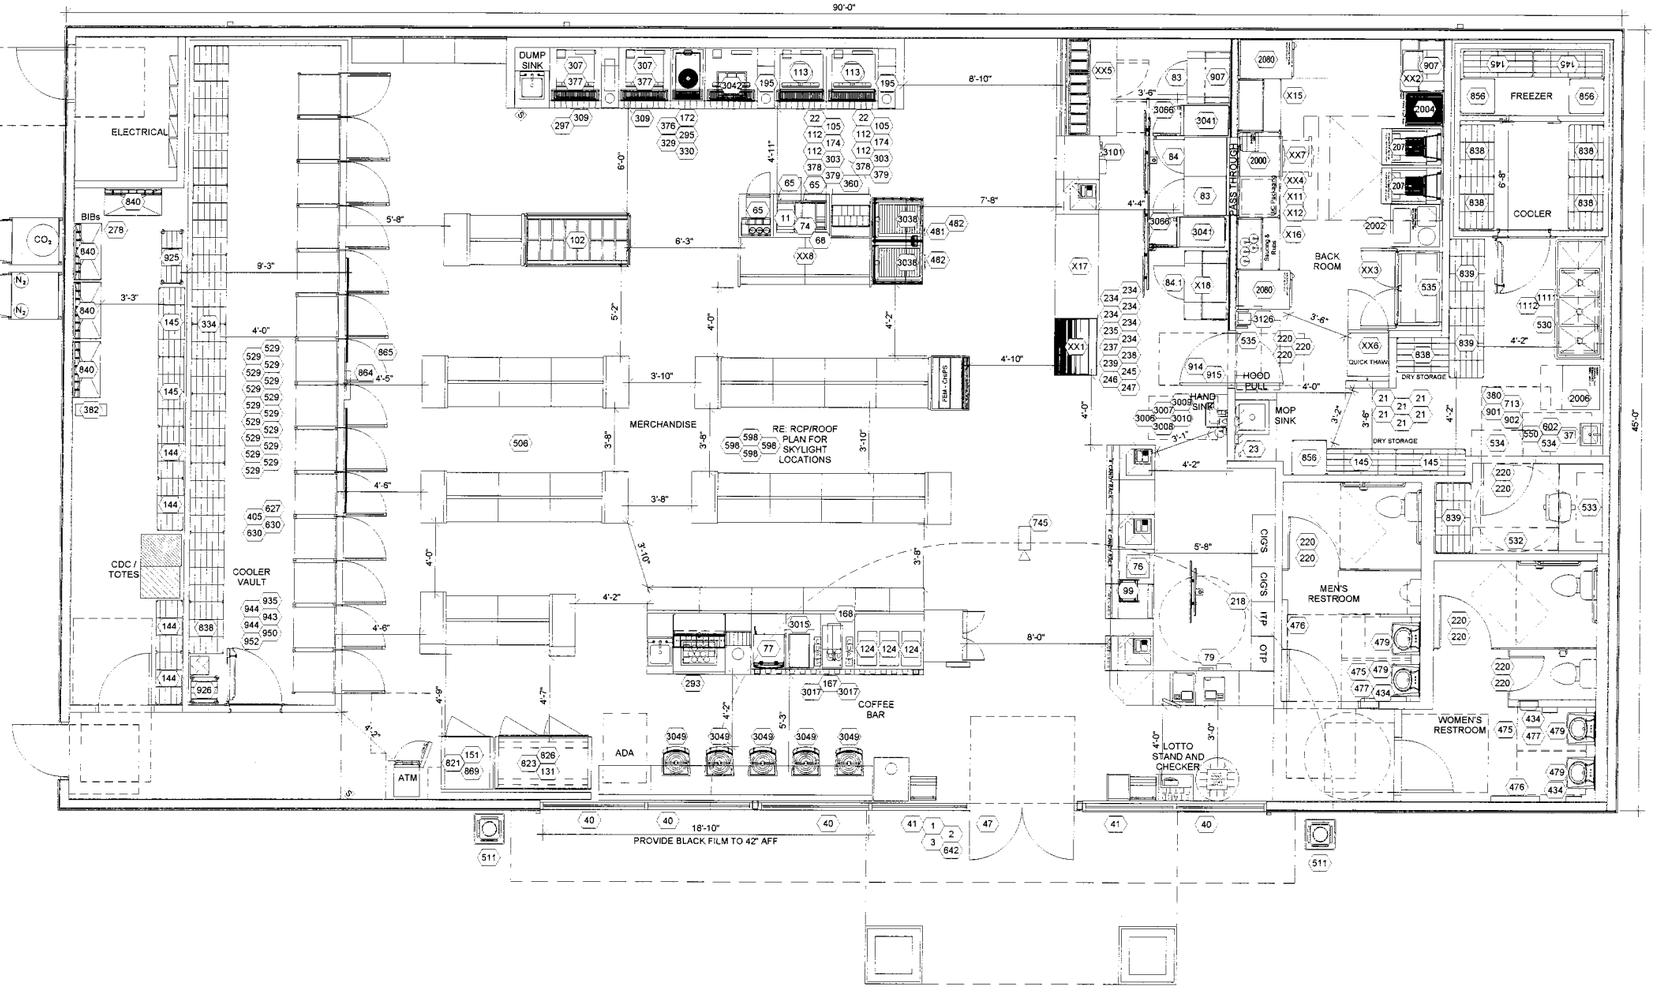

1046768 - DARIEN, CT - EQUIPMENT PLAN

306 BOSTON POST RD
DARIEN, CT

SCALE: 1/4"=1'-0"

TDG #200-473

N

Rev. #	Date	Description

7-ELEVEN, INC.
3200 Hackberry Rd. Irving, Texas 75063

7-11 #1046768
306 BOSTON POST RD
DARIEN, CT

THE DIMENSION GROUP
ARCHITECTURE
CIVIL ENGINEERING
MEP ENGINEERING
PLANNING
10755 SANDHILL ROAD
DALLAS, TEXAS 75238
O: 214-343-9400 | F: 214-503-6778
dimensiongrp.com

Job#:	200-473
Scale:	AS NOTED
Date:	8/7/2020
Drawn By:	
Checked By:	

Documents prepared by The Dimension Group are to be used only for the specific project and specific use for which they are intended. Any reuse without prior written consent of The Dimension Group, by owner or any other party, without the expressed, written consent of The Dimension Group is done at the user's own risk and the user agrees to indemnify and hold The Dimension Group harmless from all claims and losses.

PRELIMINARY DRAWINGS
DESIGN DEVELOPMENT
NOT FOR CONSTRUCTION

SHEET:
EF1.0

PRINTED By: CHRISTOPHER GOLF
DRAWING NAME: 1046768_DARIEN, CT FF SHEETS.DWG
PRINT DATE: Aug 07, 2020 - 11:20am