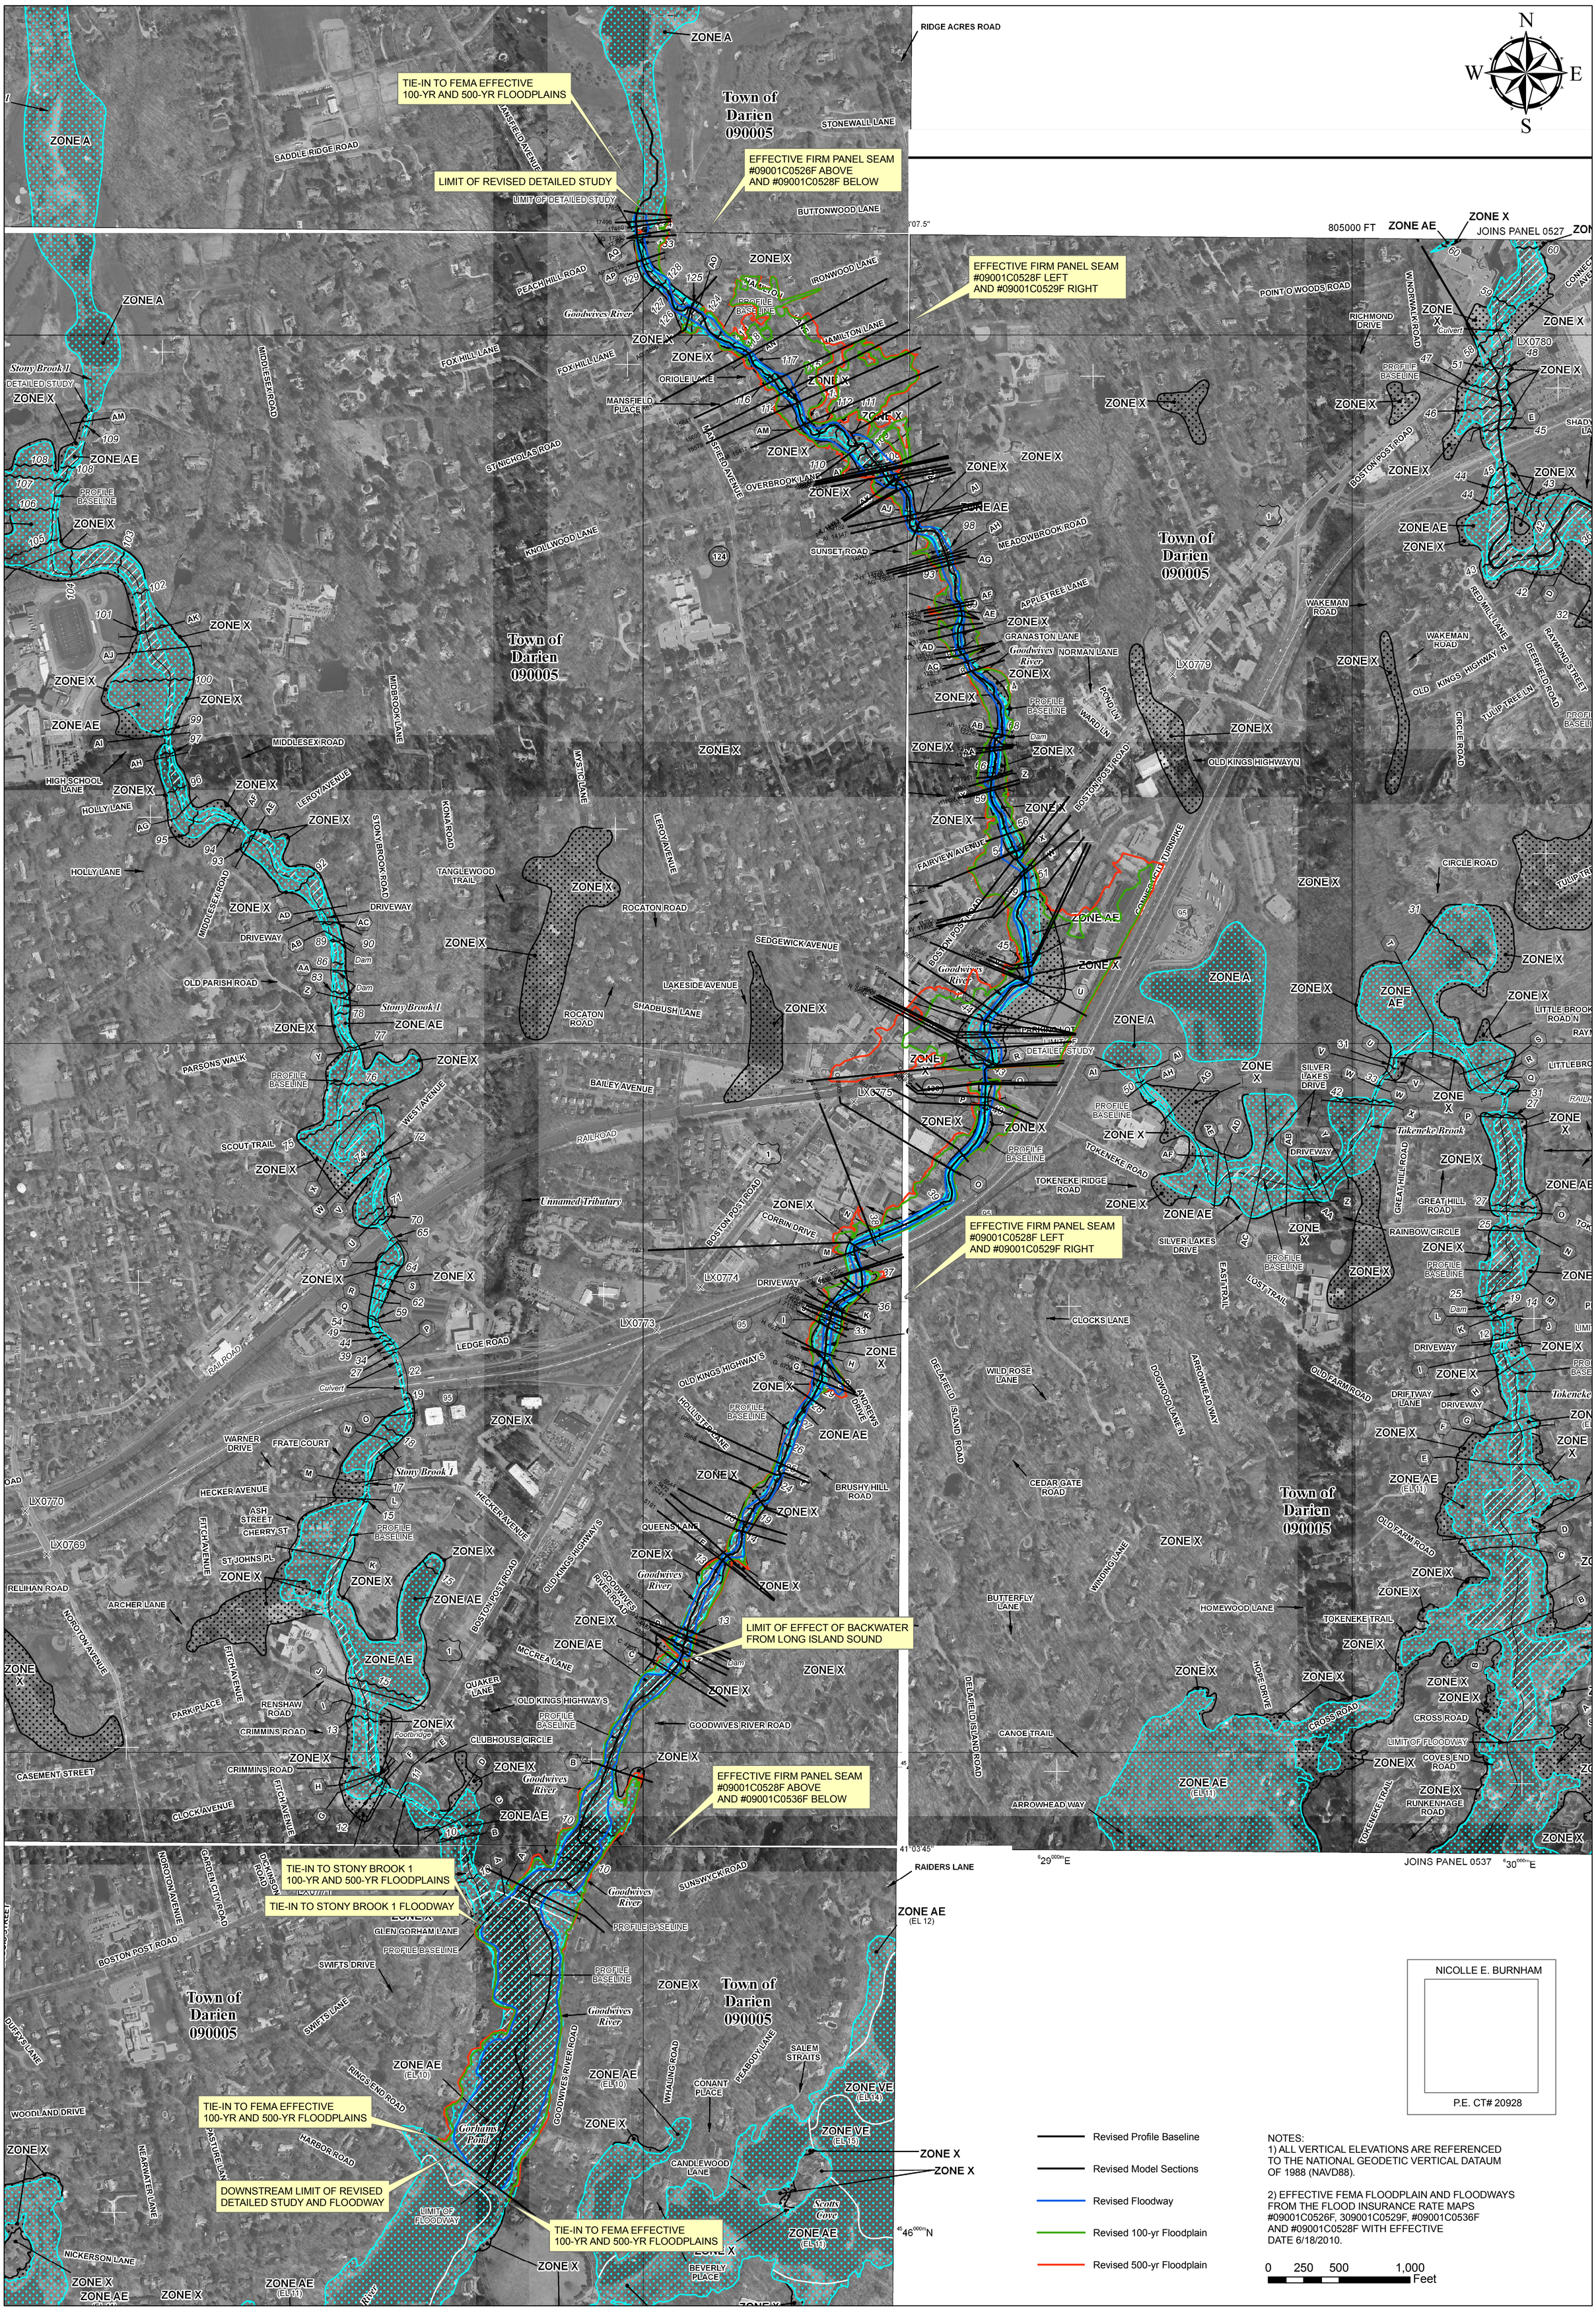

Revised Profile Baseline

Revised Model Sections

Revised Floodway

Revised 100-yr Floodplain

Revised 500-yr Floodplain

NOTES:
1) ALL VERTICAL ELEVATIONS ARE REFERENCED TO THE NATIONAL GEODETIC VERTICAL DATAUM OF 1988 (NAVD88).

2) EFFECTIVE FEMA FLOODPLAIN AND FLOODWAYS FROM THE FLOOD INSURANCE RATE MAPS #09001C0526F, 309001C0529F, #09001C0536F AND #09001C0528F WITH EFFECTIVE DATE 6/18/2010.

0 250 500 1,000 Feet

NICOLLE E. BURNHAM

P.E. CT# 20928

SHEET NO. APPENDIX G2

MXD NAME: P:\Goodwives-CERTIFIEDTOPO.mxd

PROJECT NO: 1581-05-2

DATE: 5/13/2011

SCALE: 1" = 500'

DESIGNED JSC

DRAWN JSC

CHECKED NEB

ANNOTATED FIRM MAP
GOODWIVES RIVER FLOODPLAINS AND FLOODWAY

FEMA LOMR APPLICATION

DARIEN, CONNECTICUT

REVISIONS

Engineering, Landscape Architecture and Environmental Science

MILONE & MACBROOM®

99 Realty Drive
Cheshire, Connecticut 06410
(203) 271-1773 Fax (203) 272-9733
www.miloneandmacbroom.com