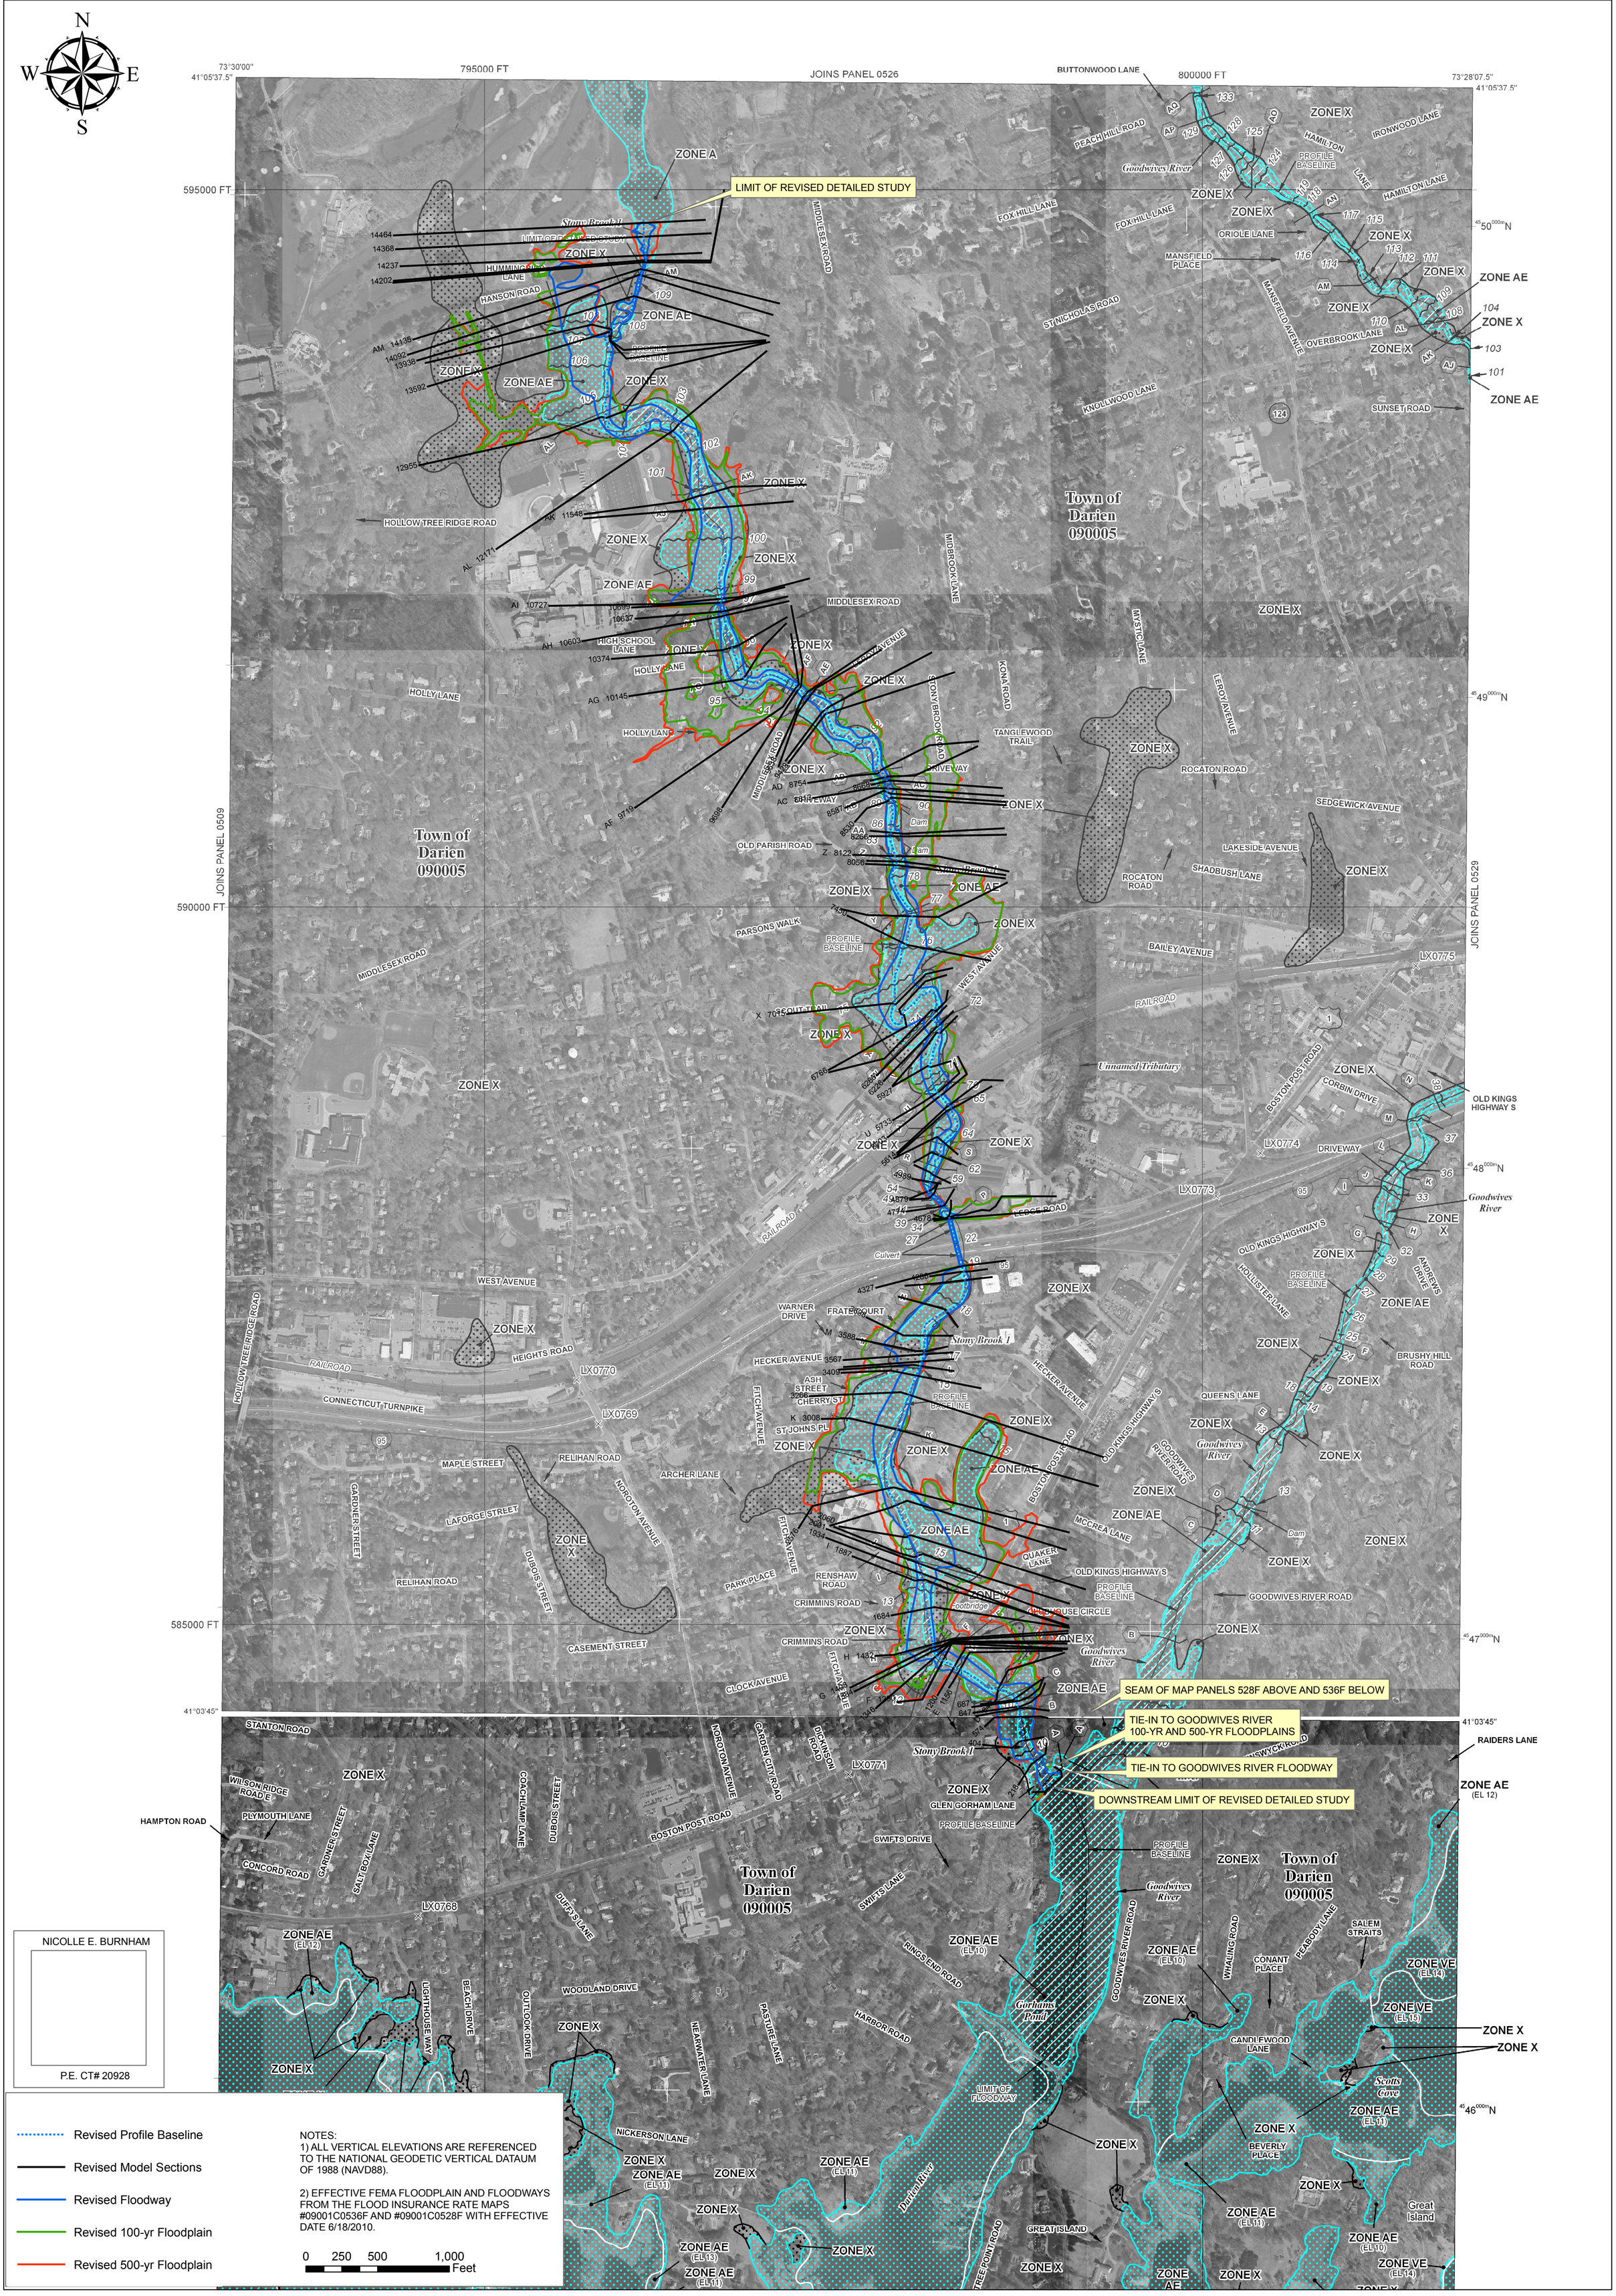

NICOLLE E. BURNHAM

P.E. CT# 20928

ANNOTATED FEMA EFFECTIVE FIRM PANELS FLOODPLAINS AND FLOODWAY

FEMA LOMR APPLICATION

DARIEN, CONNECTICUT

REVISIONS

Engineering, Landscape Architecture and Environmental Science

MILONE & MACBROOM®

99 Realty Drive
Cheshire, Connecticut 06410
(203) 271-1773 Fax (203) 272-9733
www.miloneandmacbroom.com

SHEET NO.	APPENDIX G2
MXD NAME:	P:\AnnotatedPanel-528F.mxd
PROJECT NO:	1581-05-1
DATE:	5/11/2011
SCALE:	1" = 500'
DESIGNED	JSC
DRAWN	JSC
CHECKED	NEB