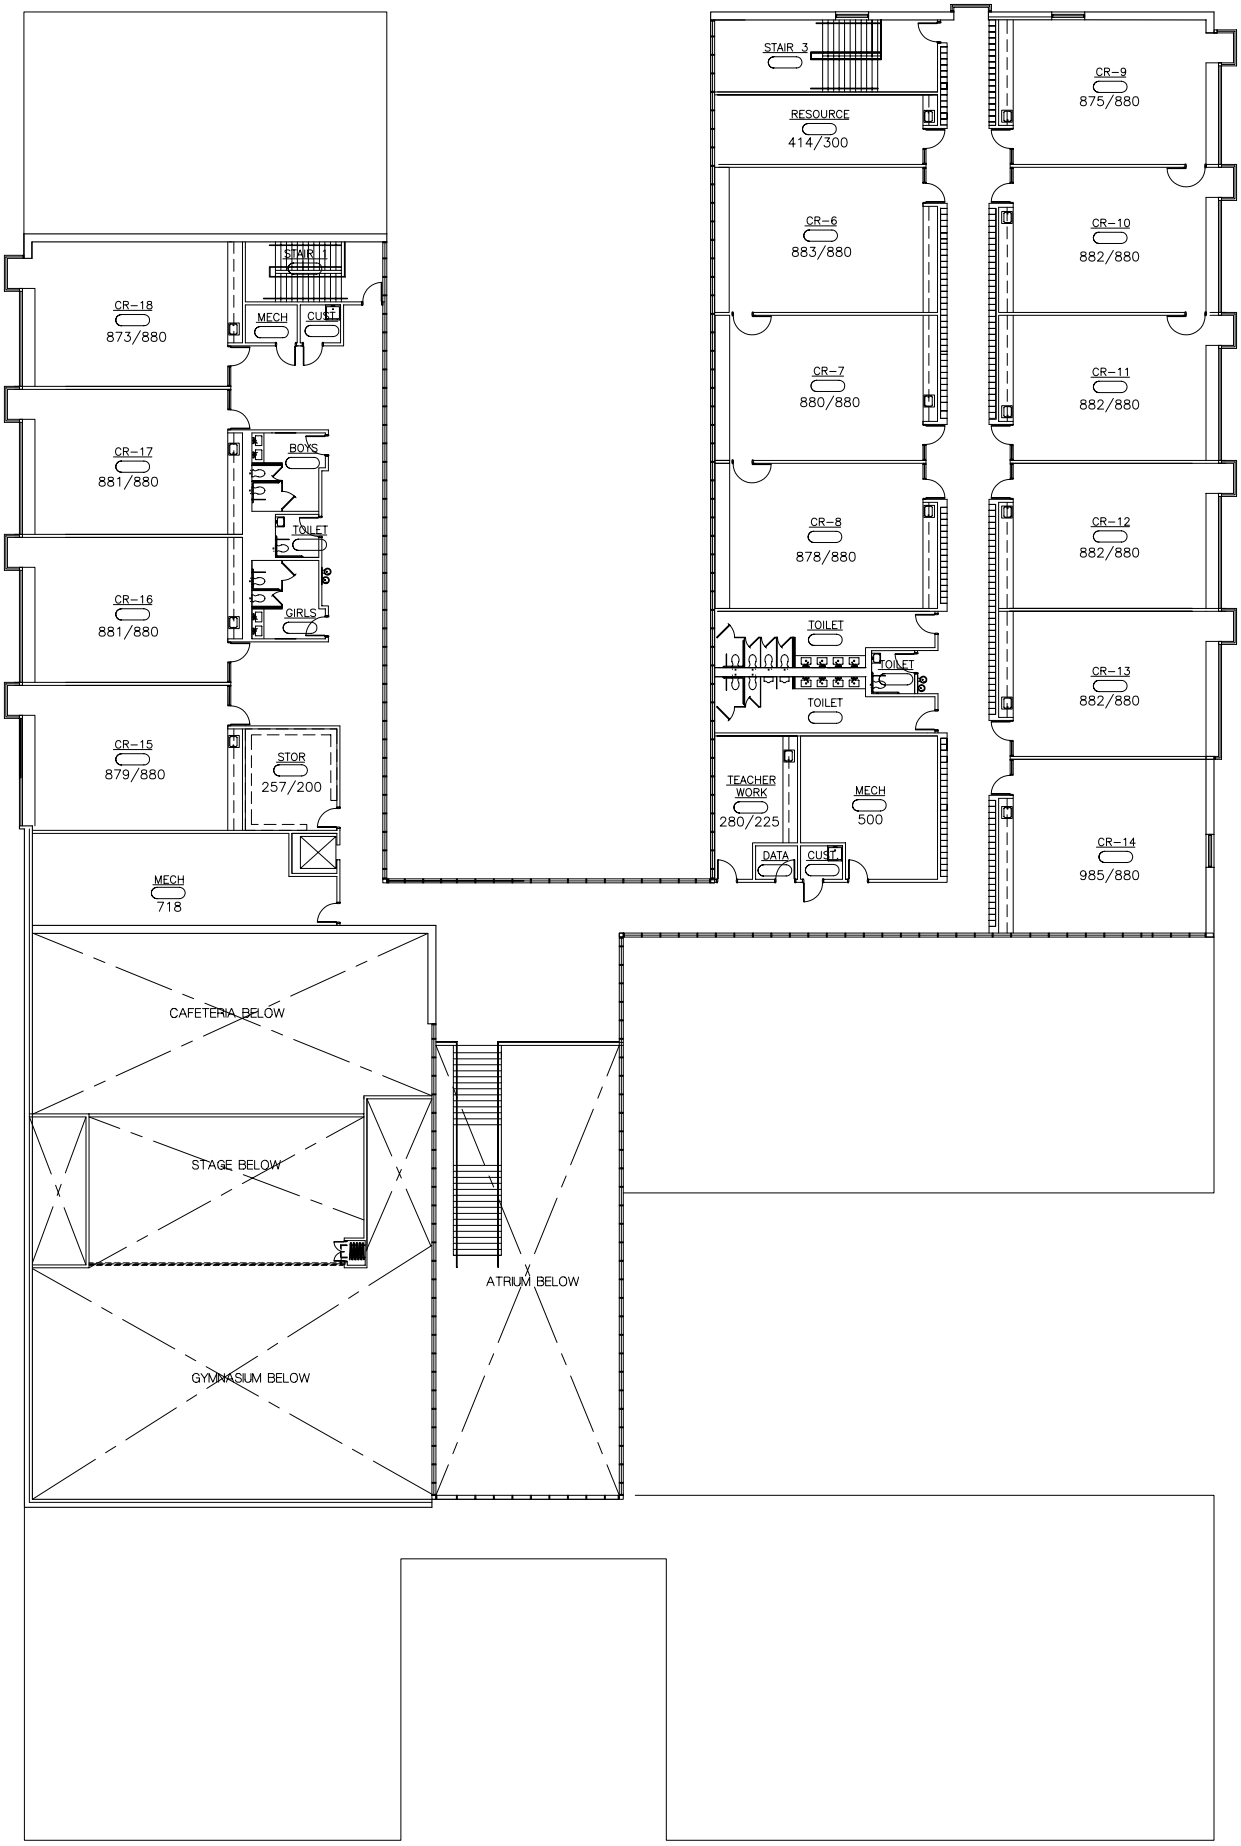

TOKENEKE ELEMENTARY SCHOOL
SECOND FLOOR PLAN (21,454 GSF)

ROOM NAME
ACTUAL SF / ED SPEC SF

0 5' 10' 20'